


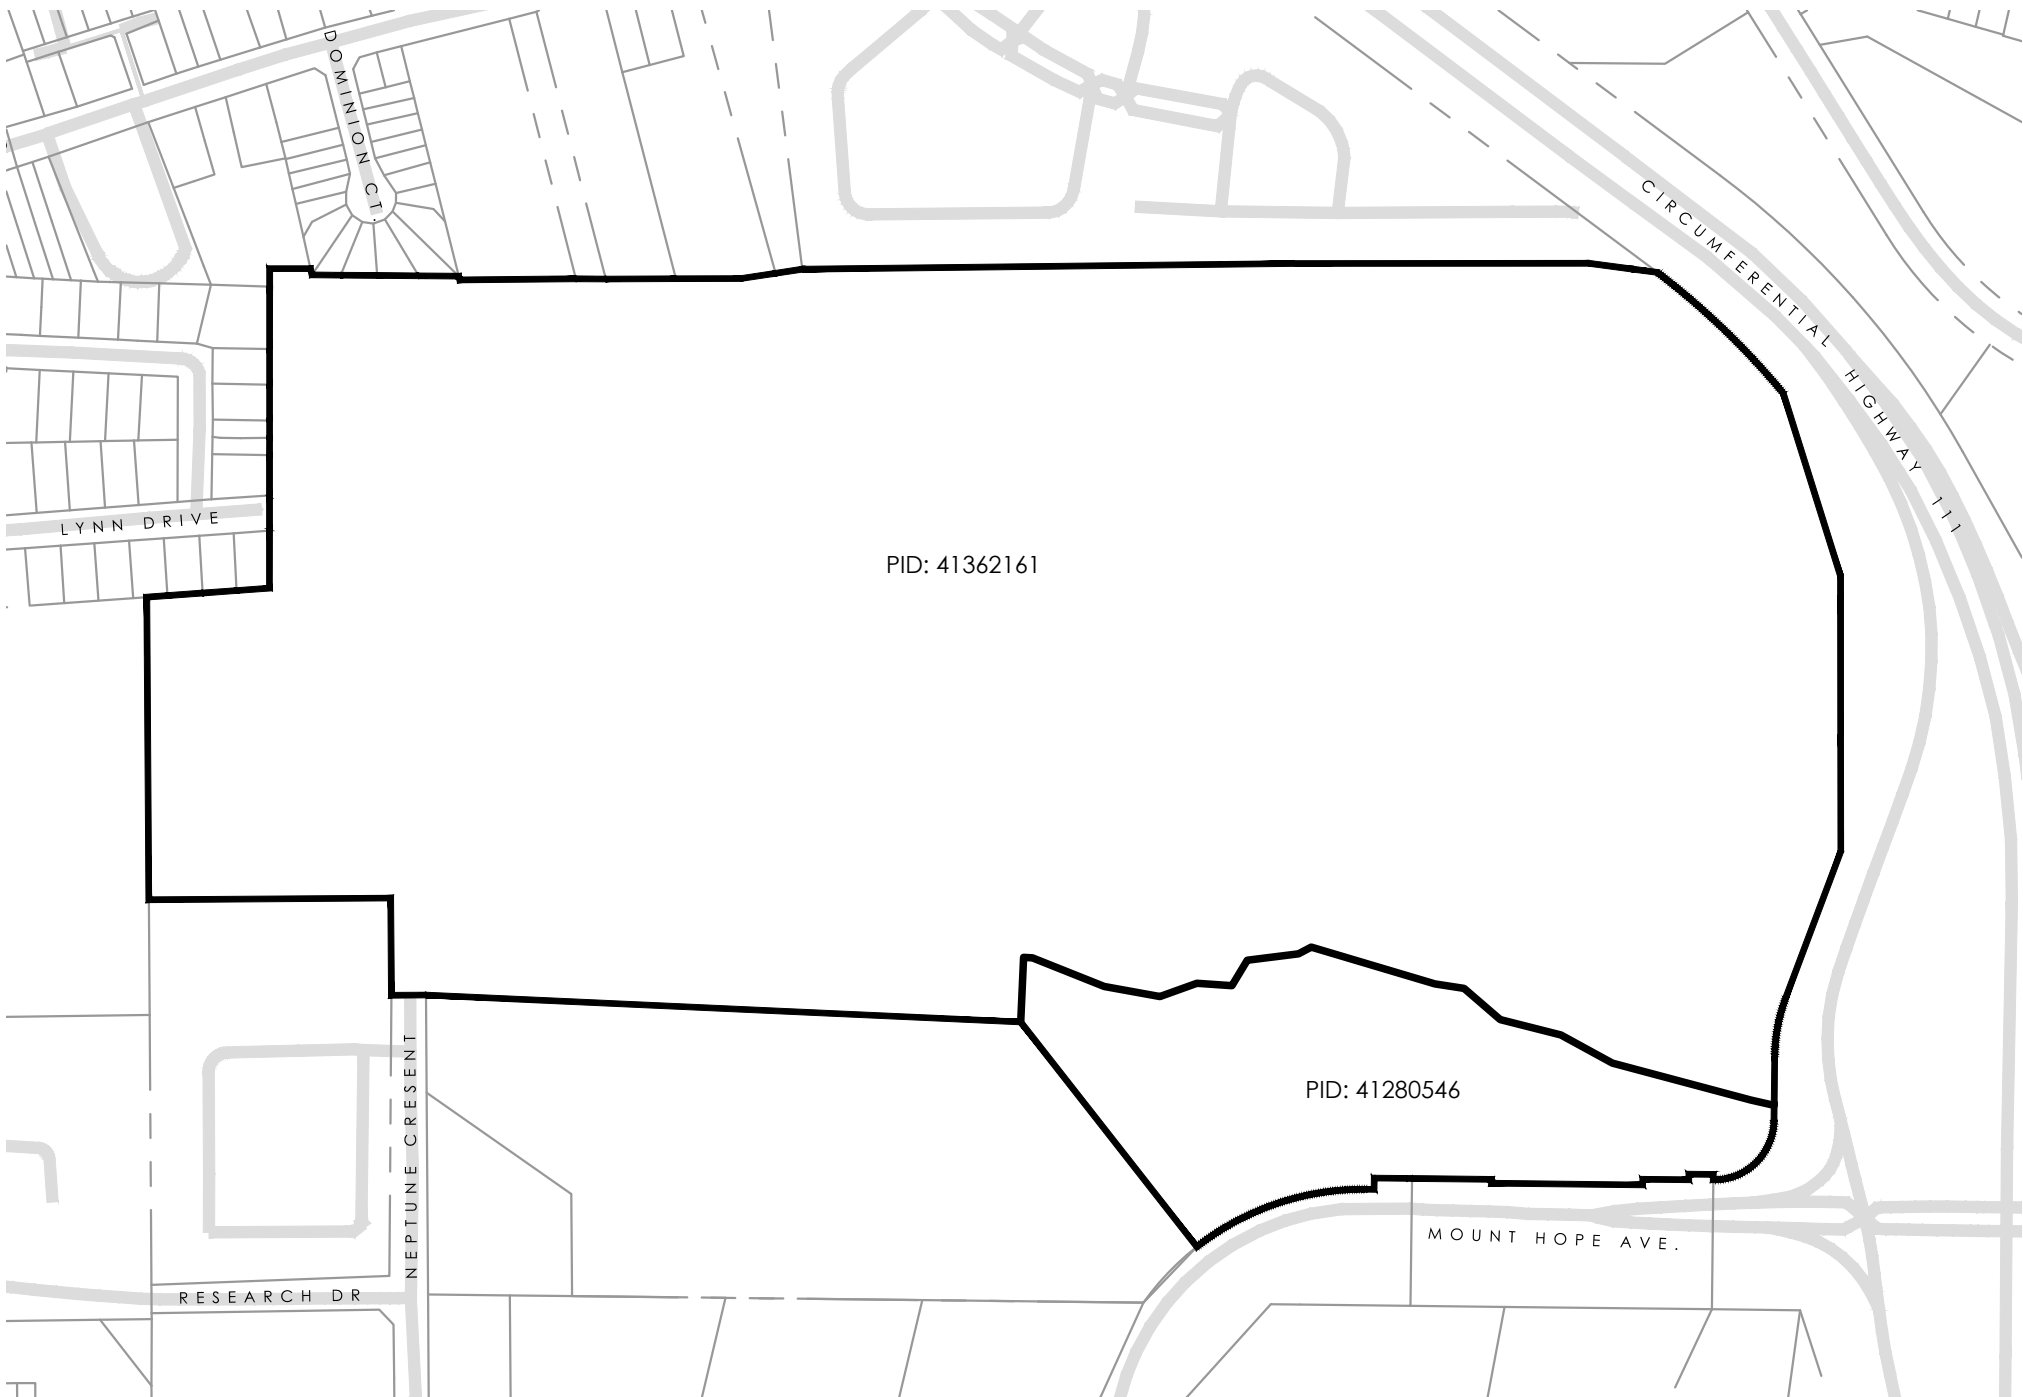


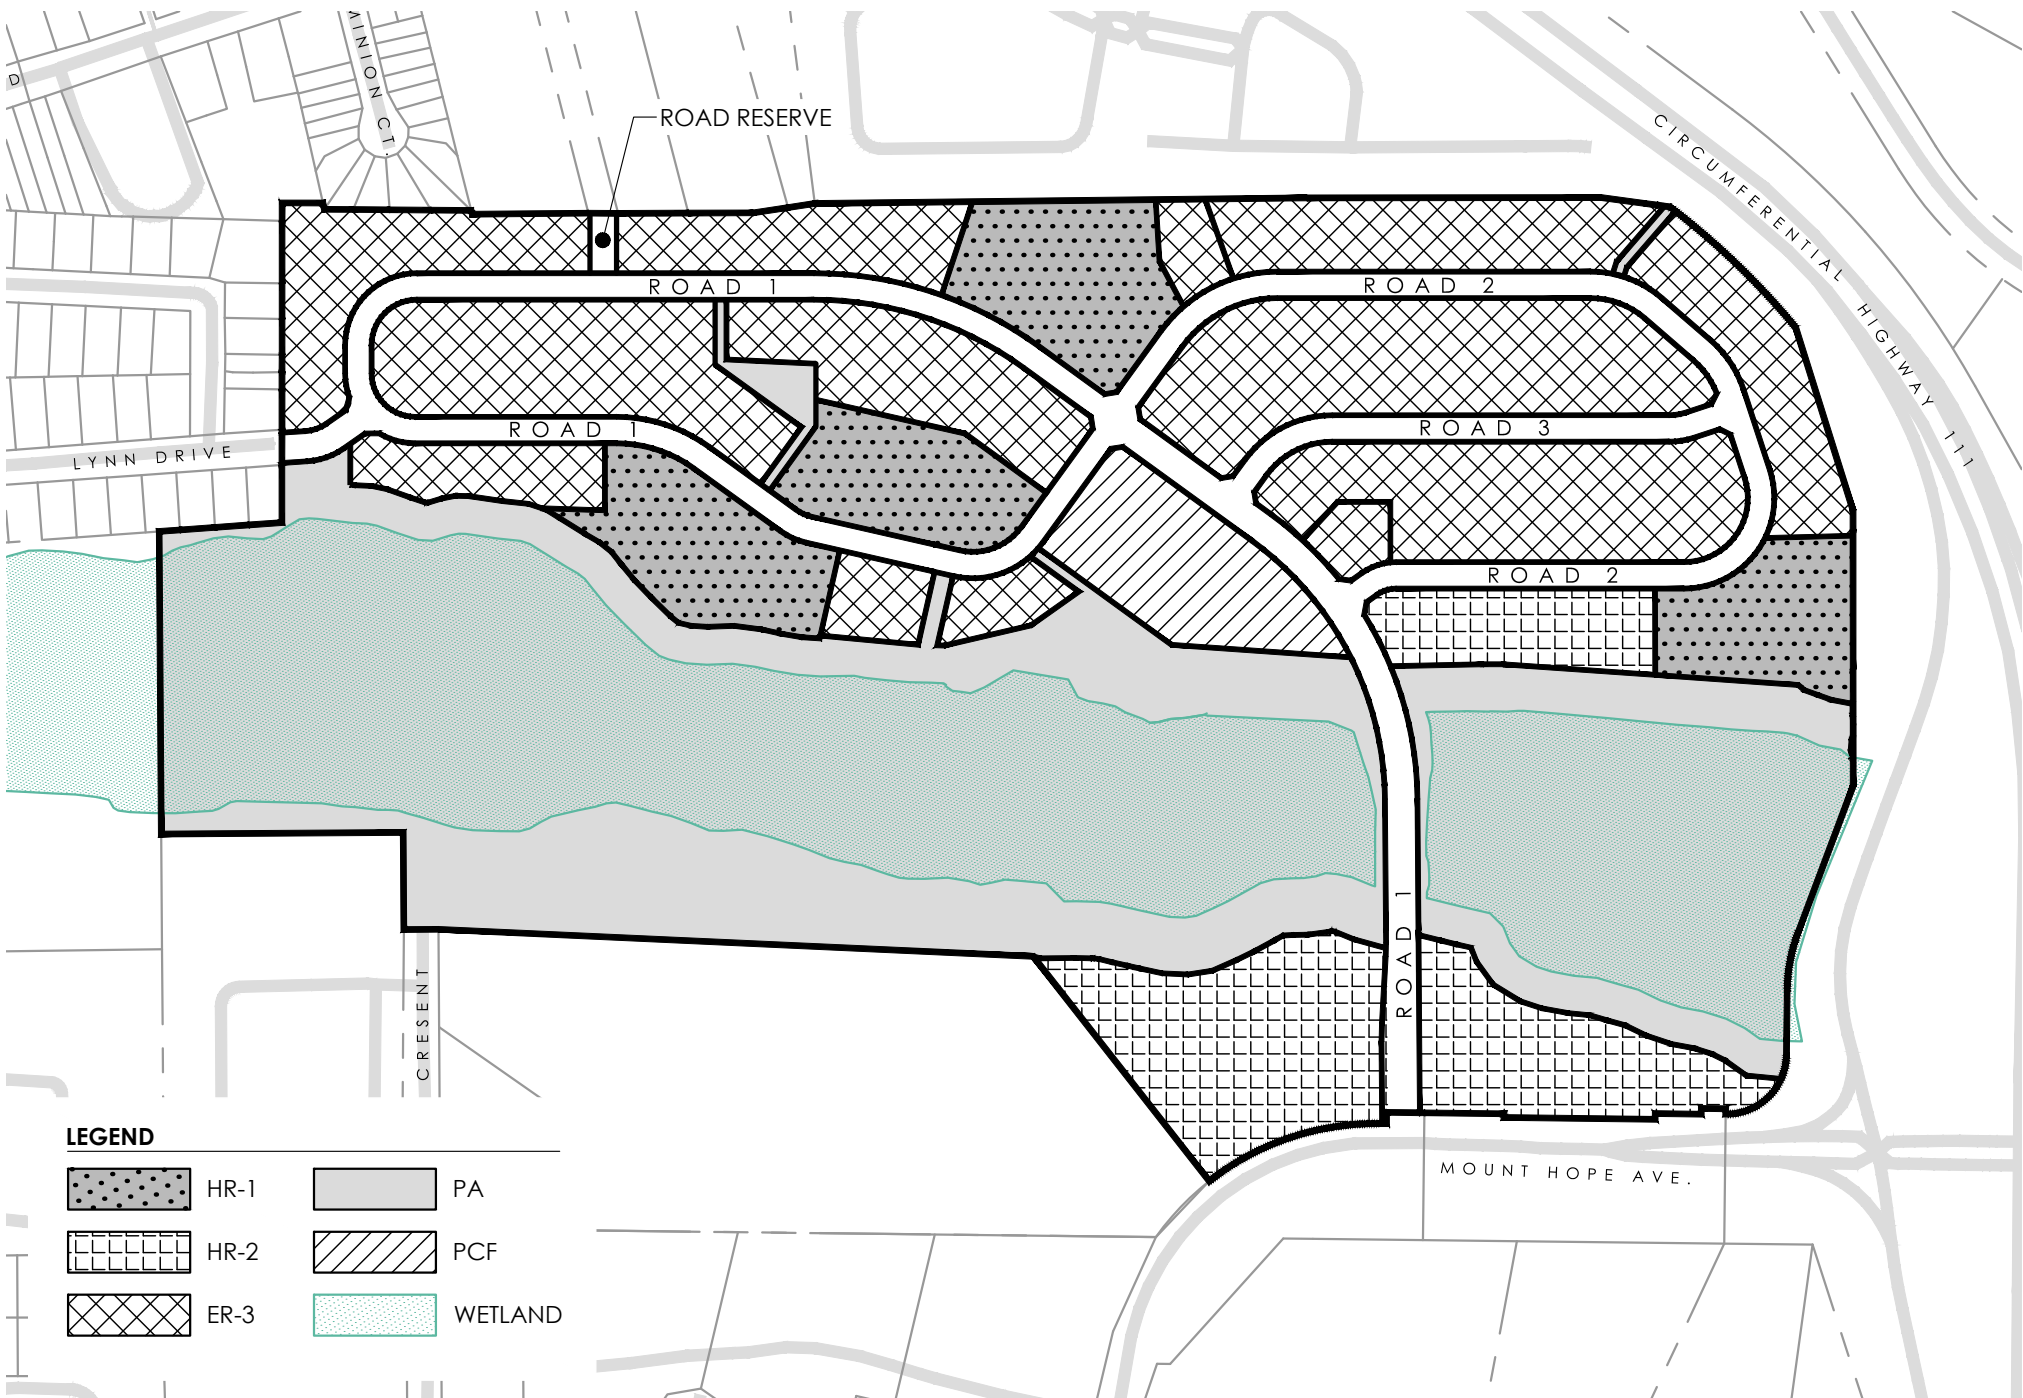


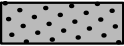


LEGEND

	HR-1		PA
	HR-2		PCF
	ER-3		WETLAND

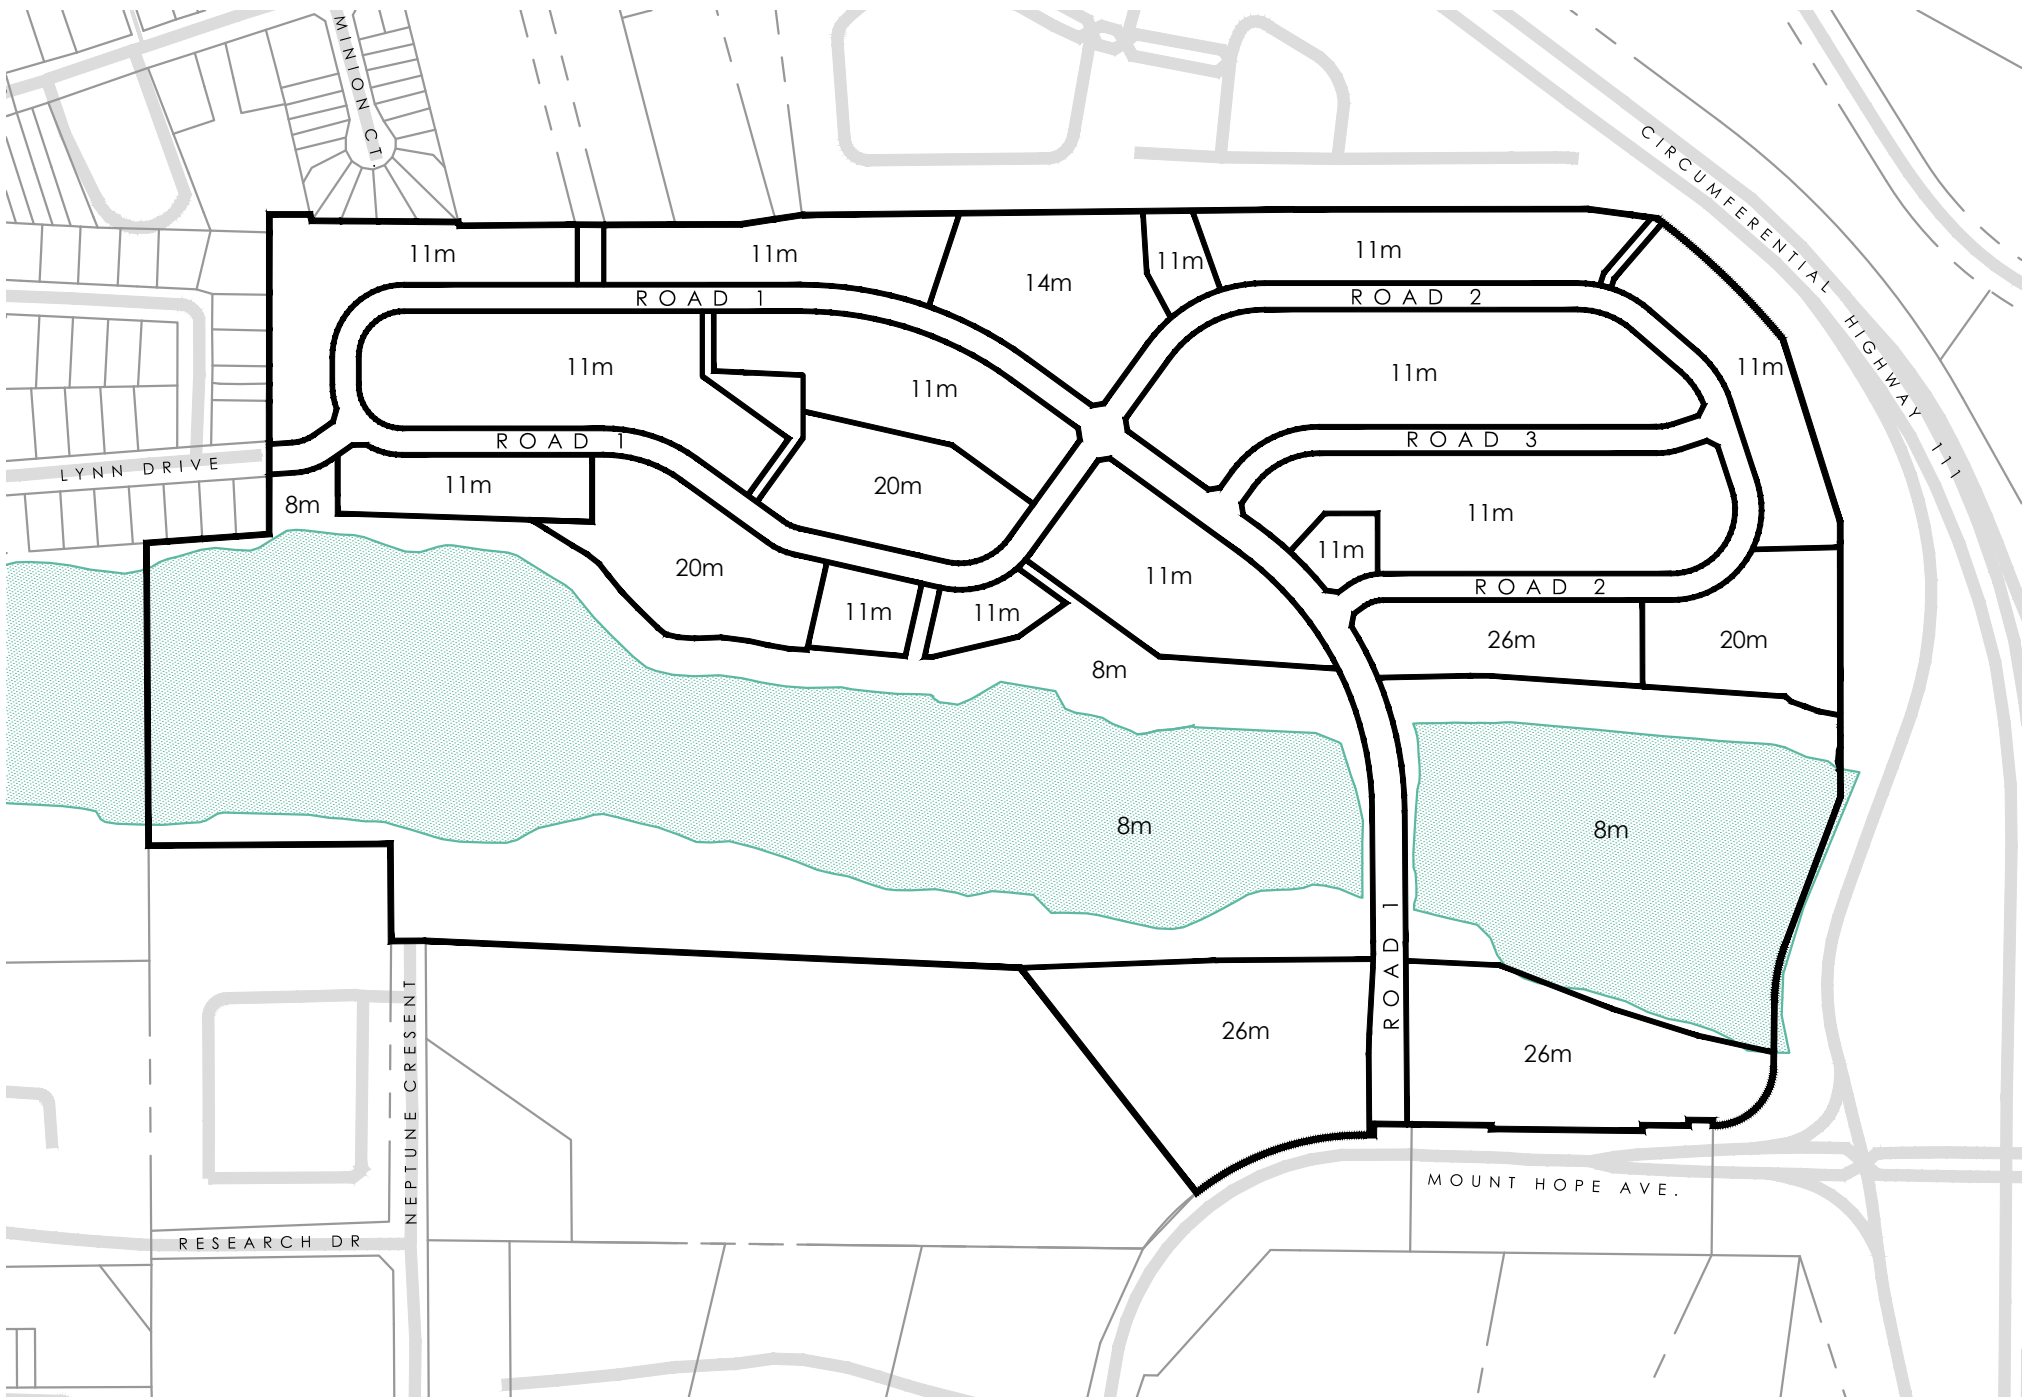

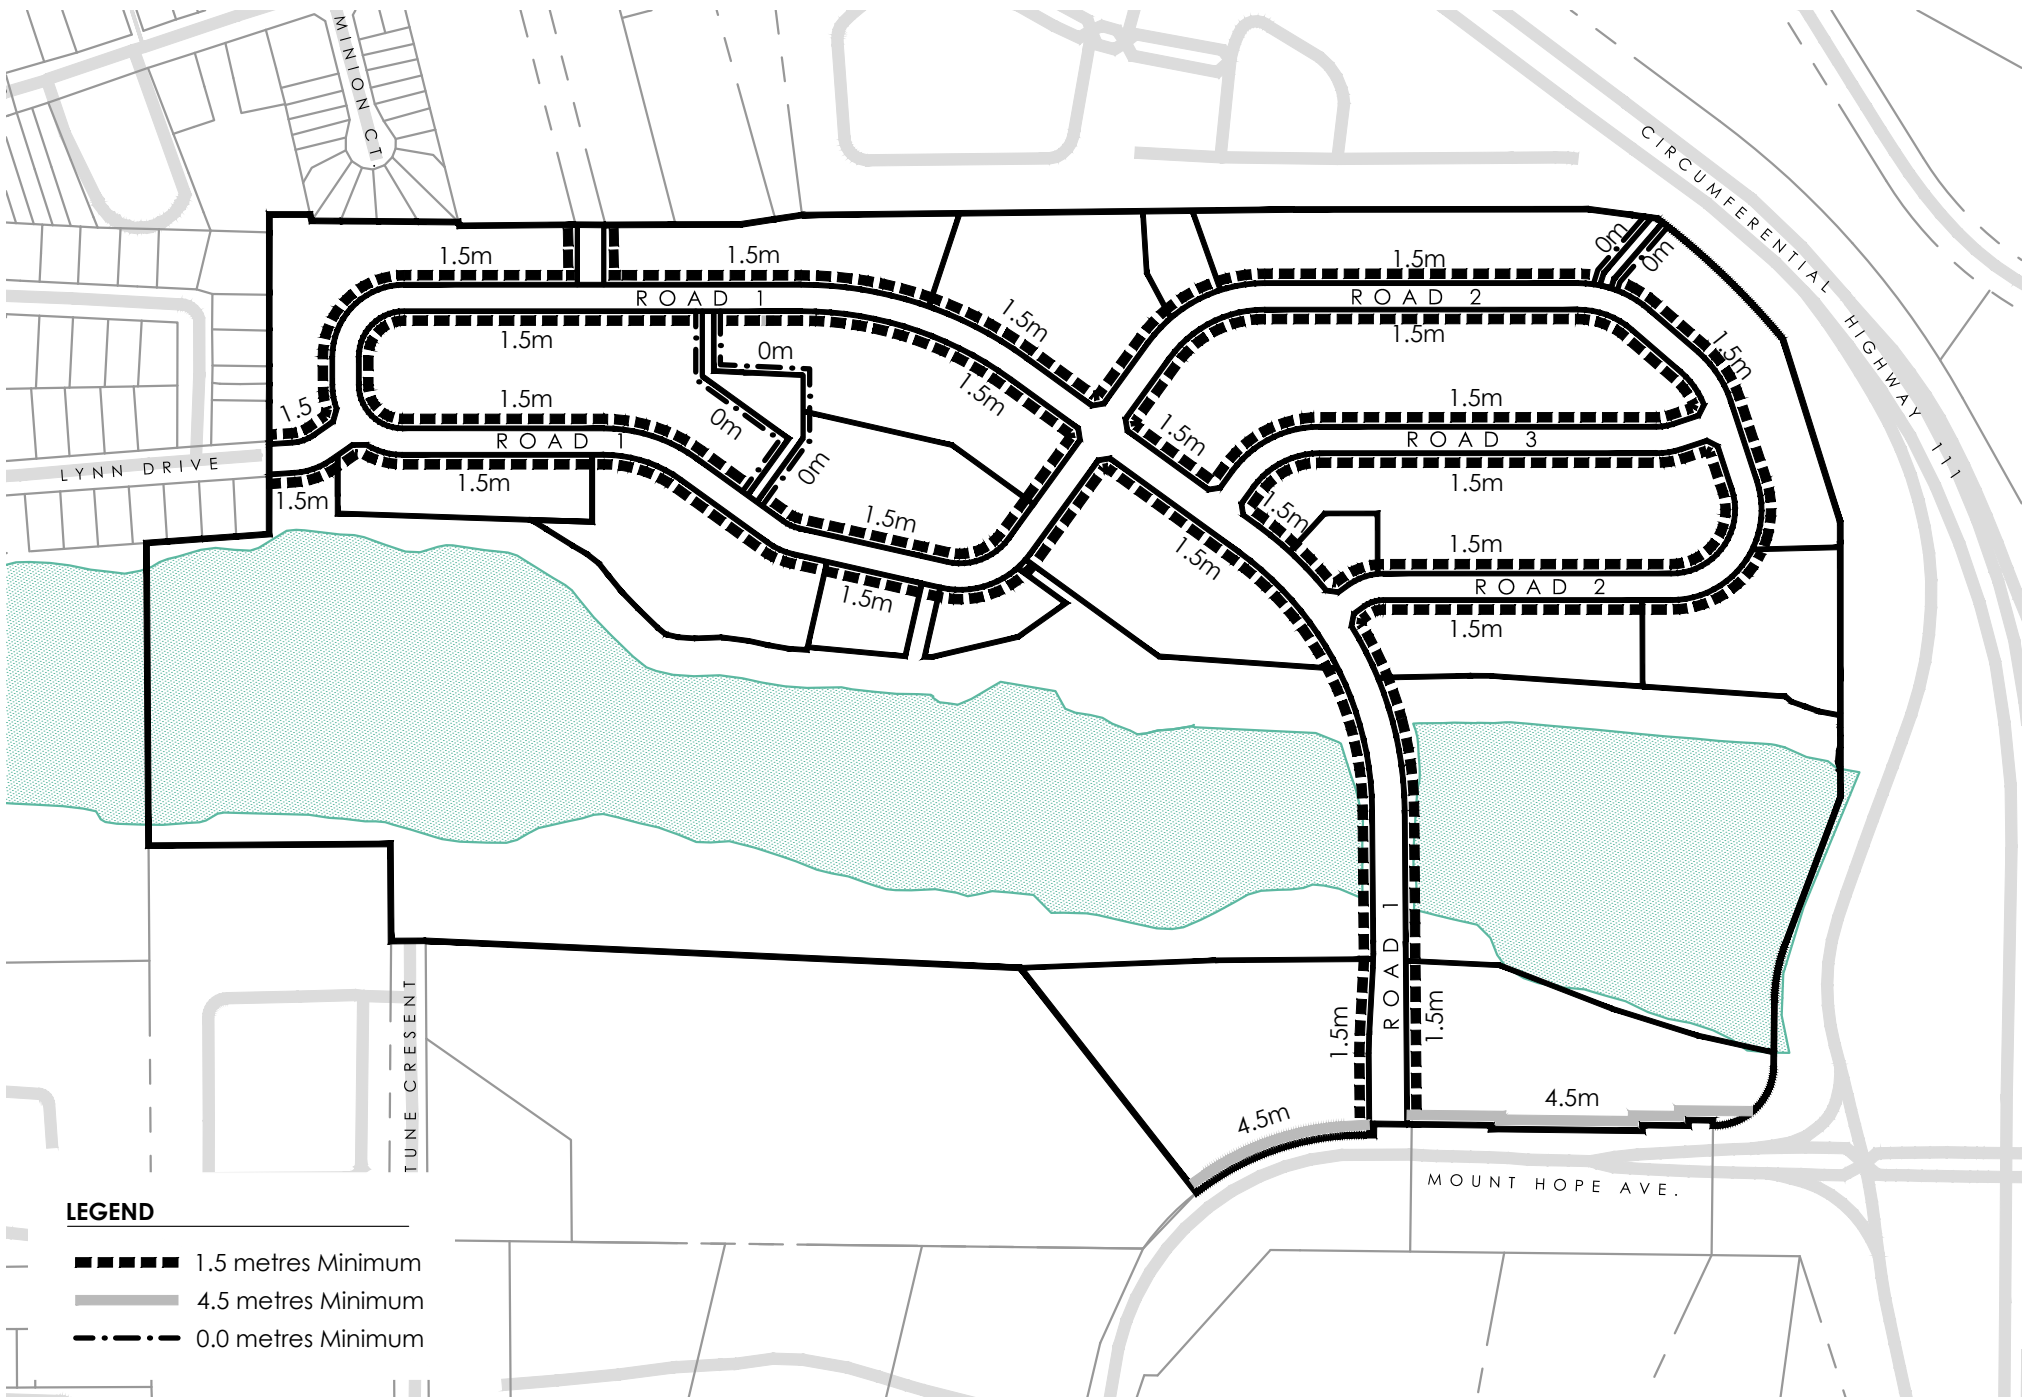

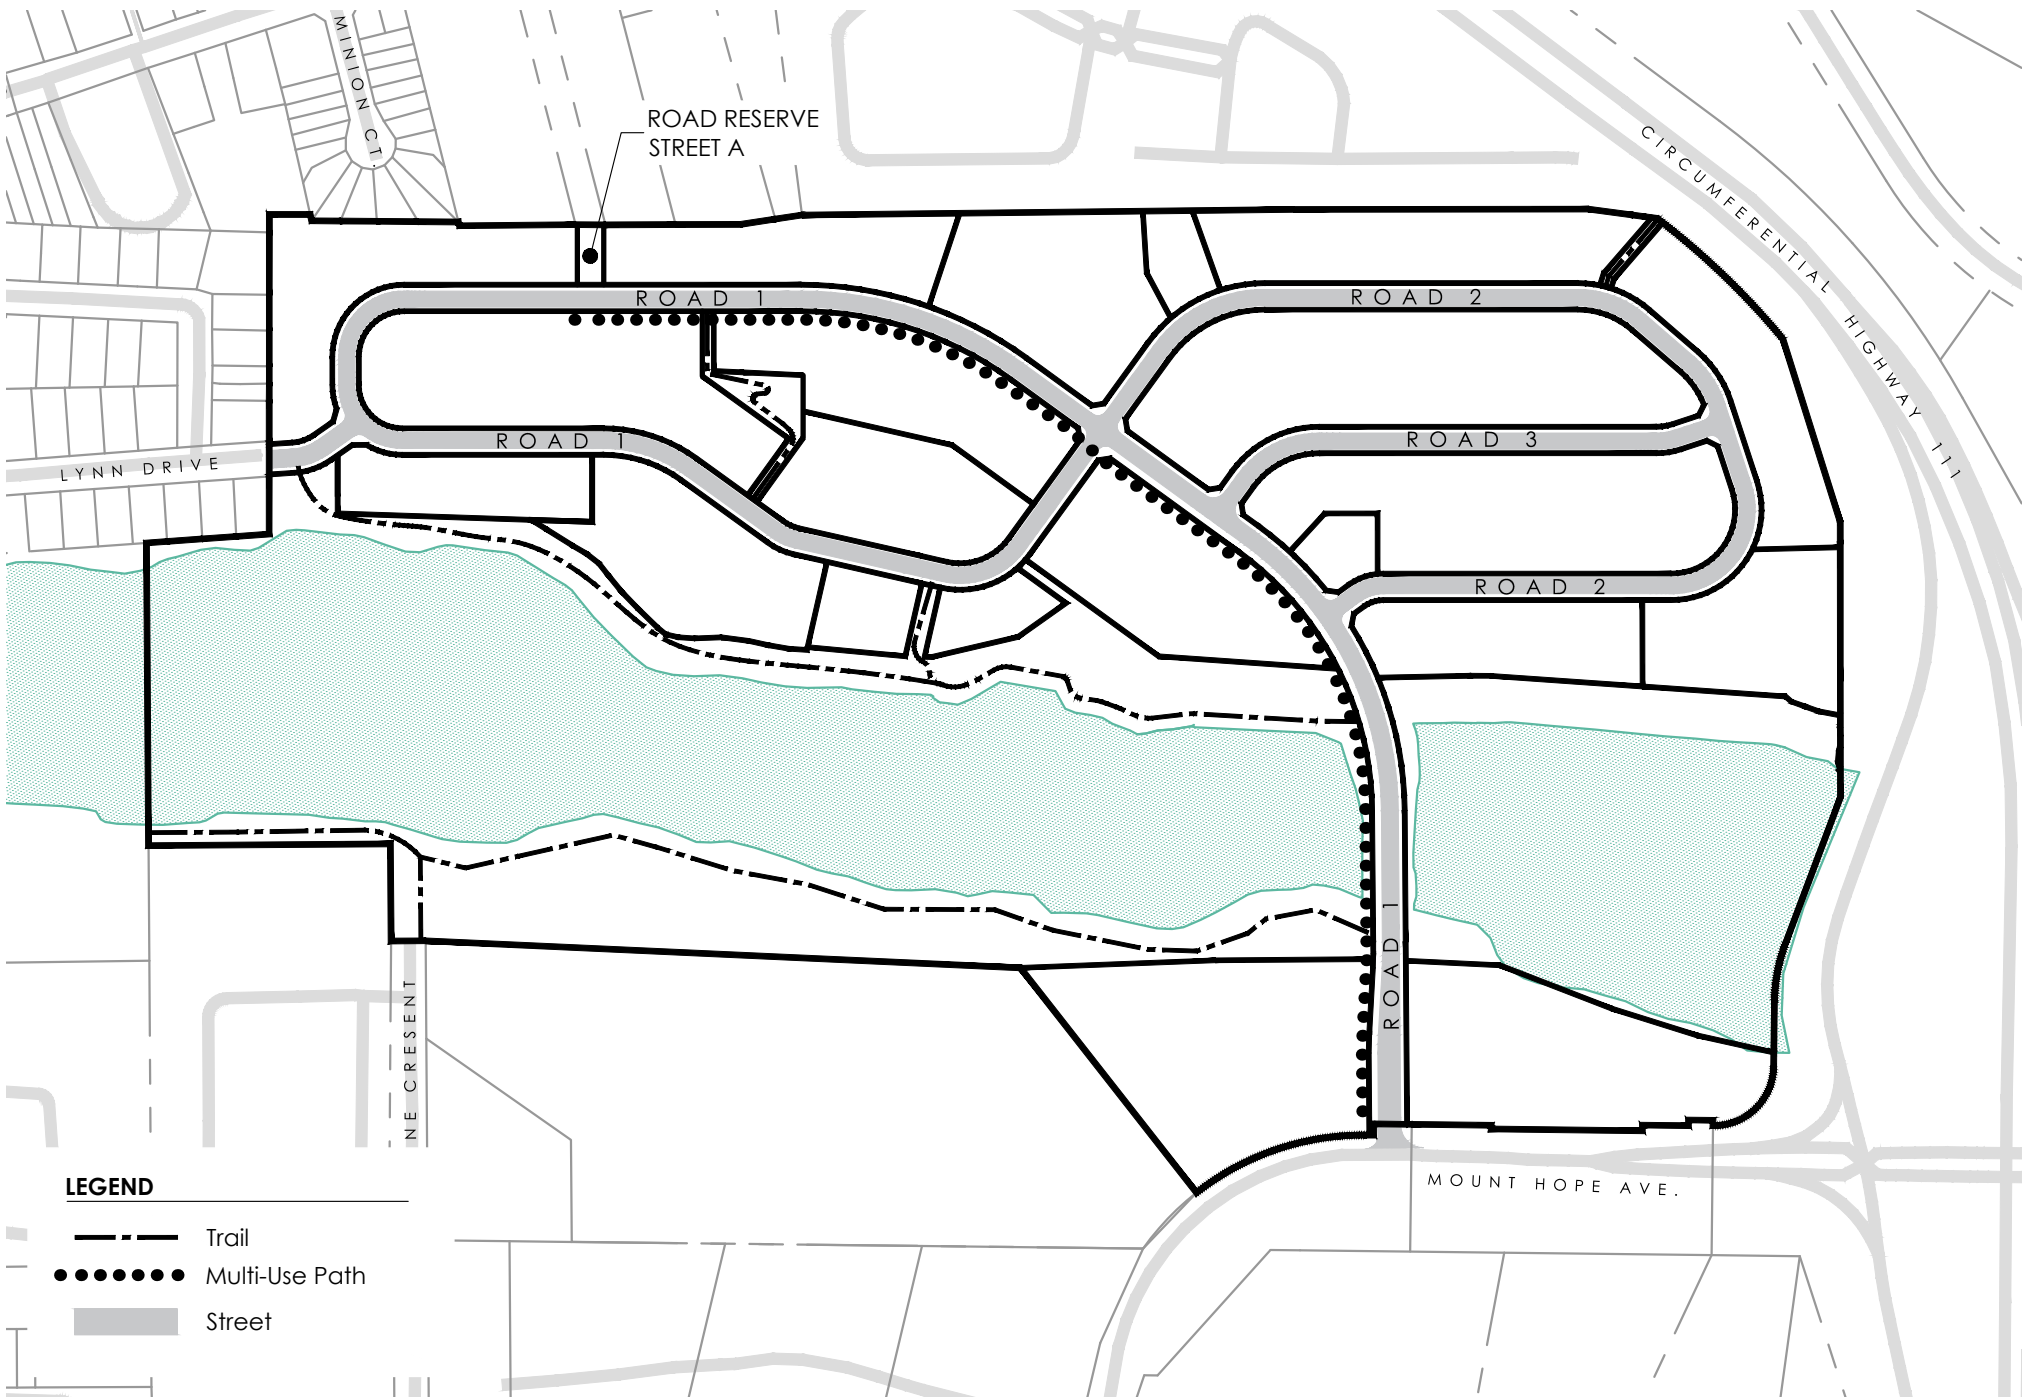

zzap

architecture
+ planning

1 Canal St, Dartmouth
NS B2Y 2W1 | zzap.ca


CLIENT

**CLAYTON
DEVELOPMENTS
LIMITED**


**SCHEDULE E : ACTIVE TRANSPORTATION AND
STREET NETWORK PLAN**
Southdale Development, Dartmouth, Nova Scotia




SCALE:

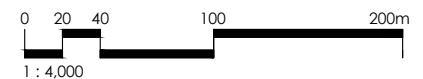

DATE: AUGUST 10, 2022

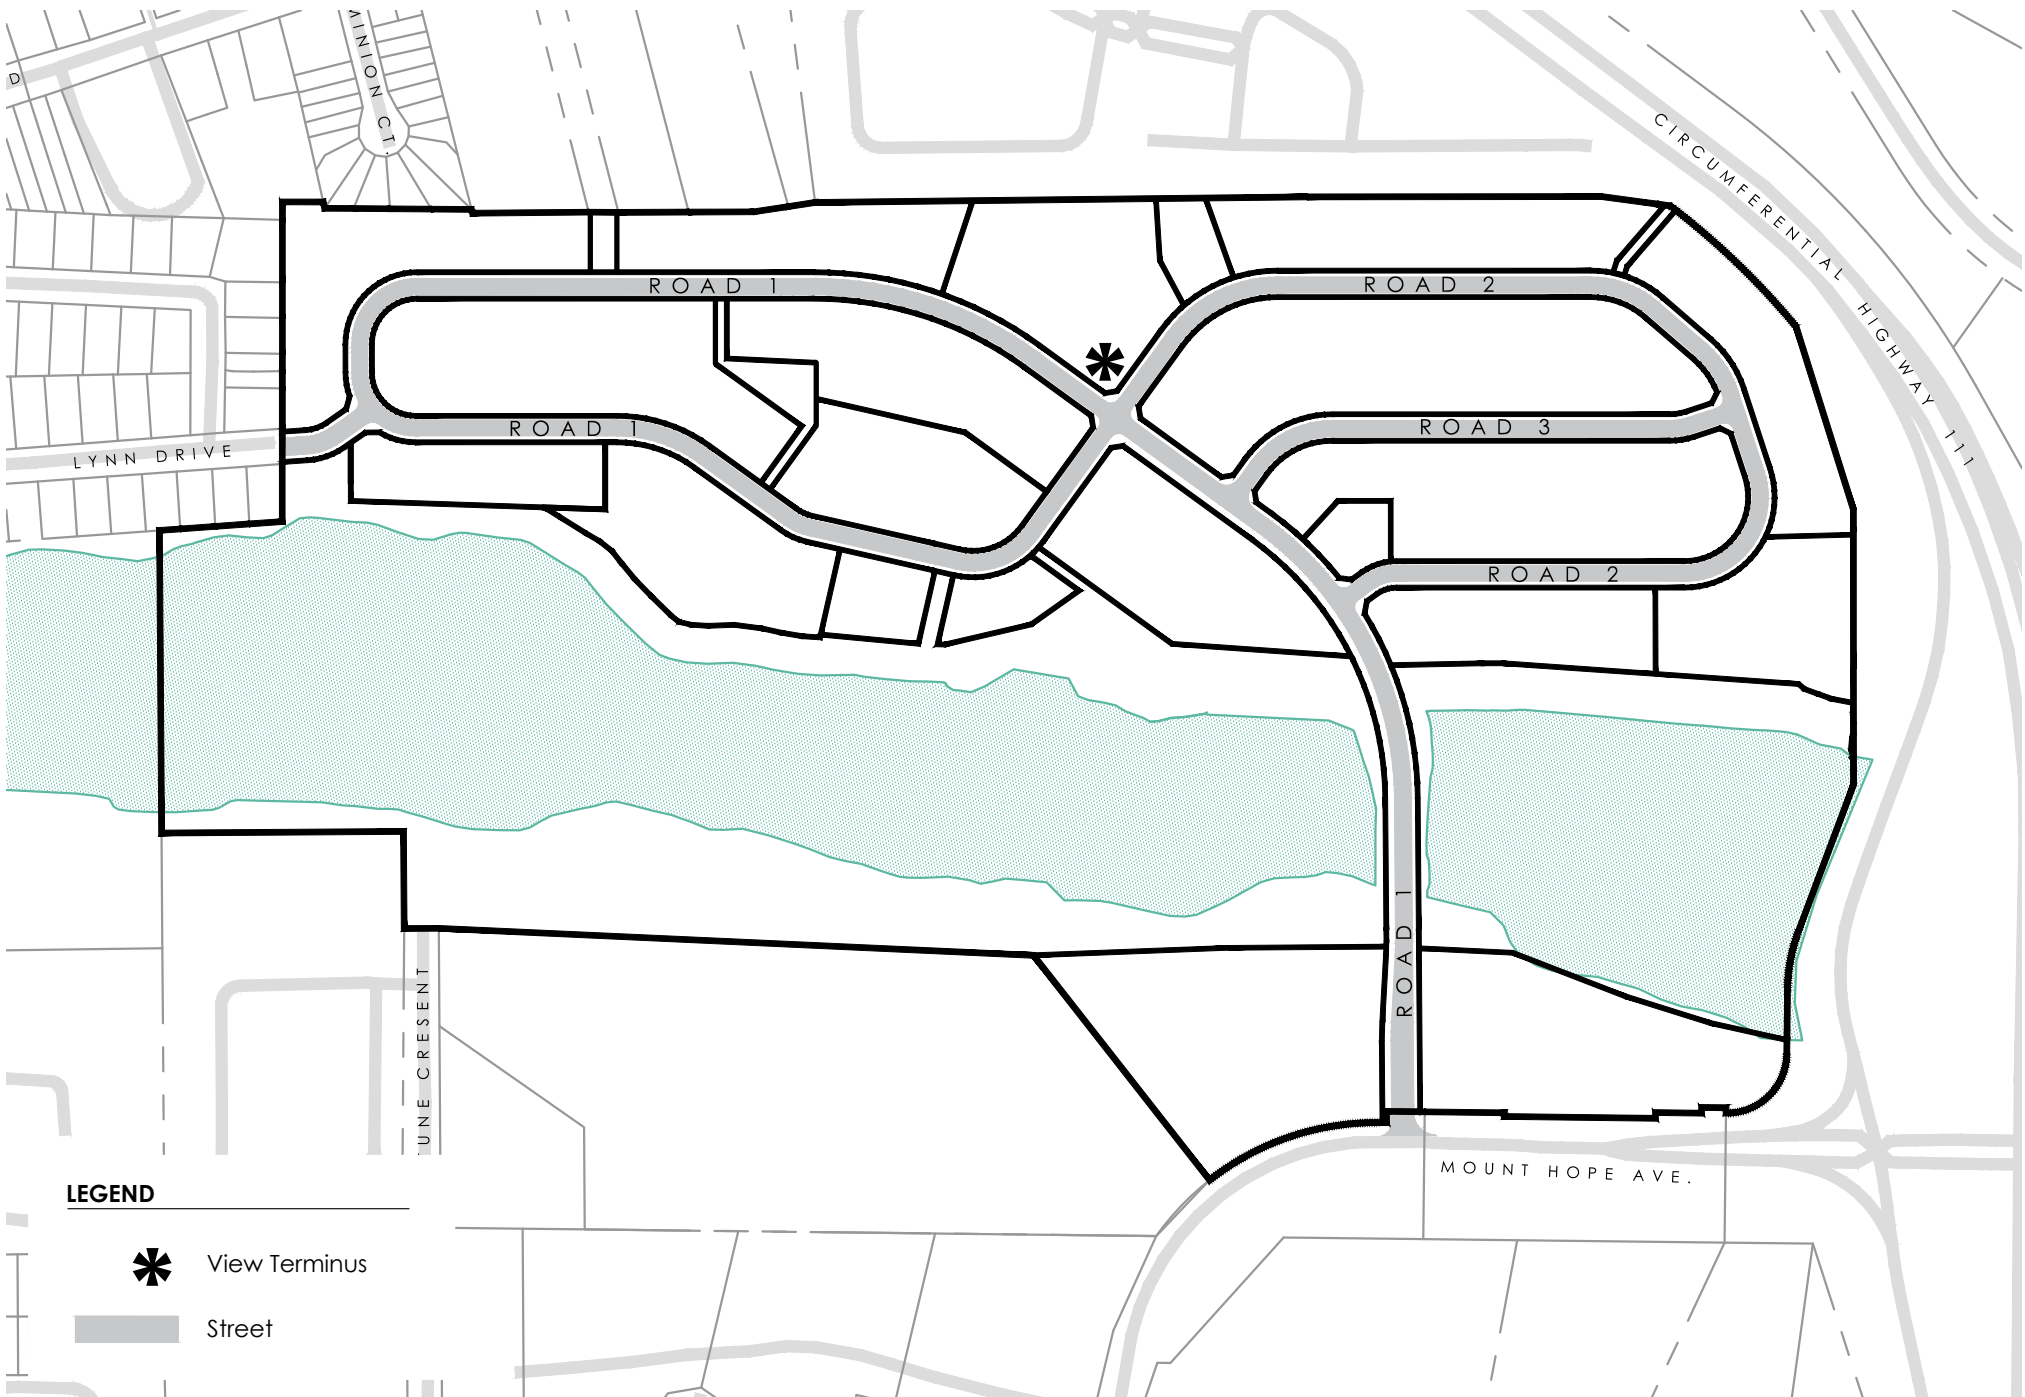

FILE: C:\Users\Ken\Zwickler Architecture & Planning\Projects - 2018 Projects\18-020 - Clayton - Various Sites\18-020-15 Mount Hope Woodside\DWG\18-020-15-SITE_PLAN-SCH.dwg SHEET: E

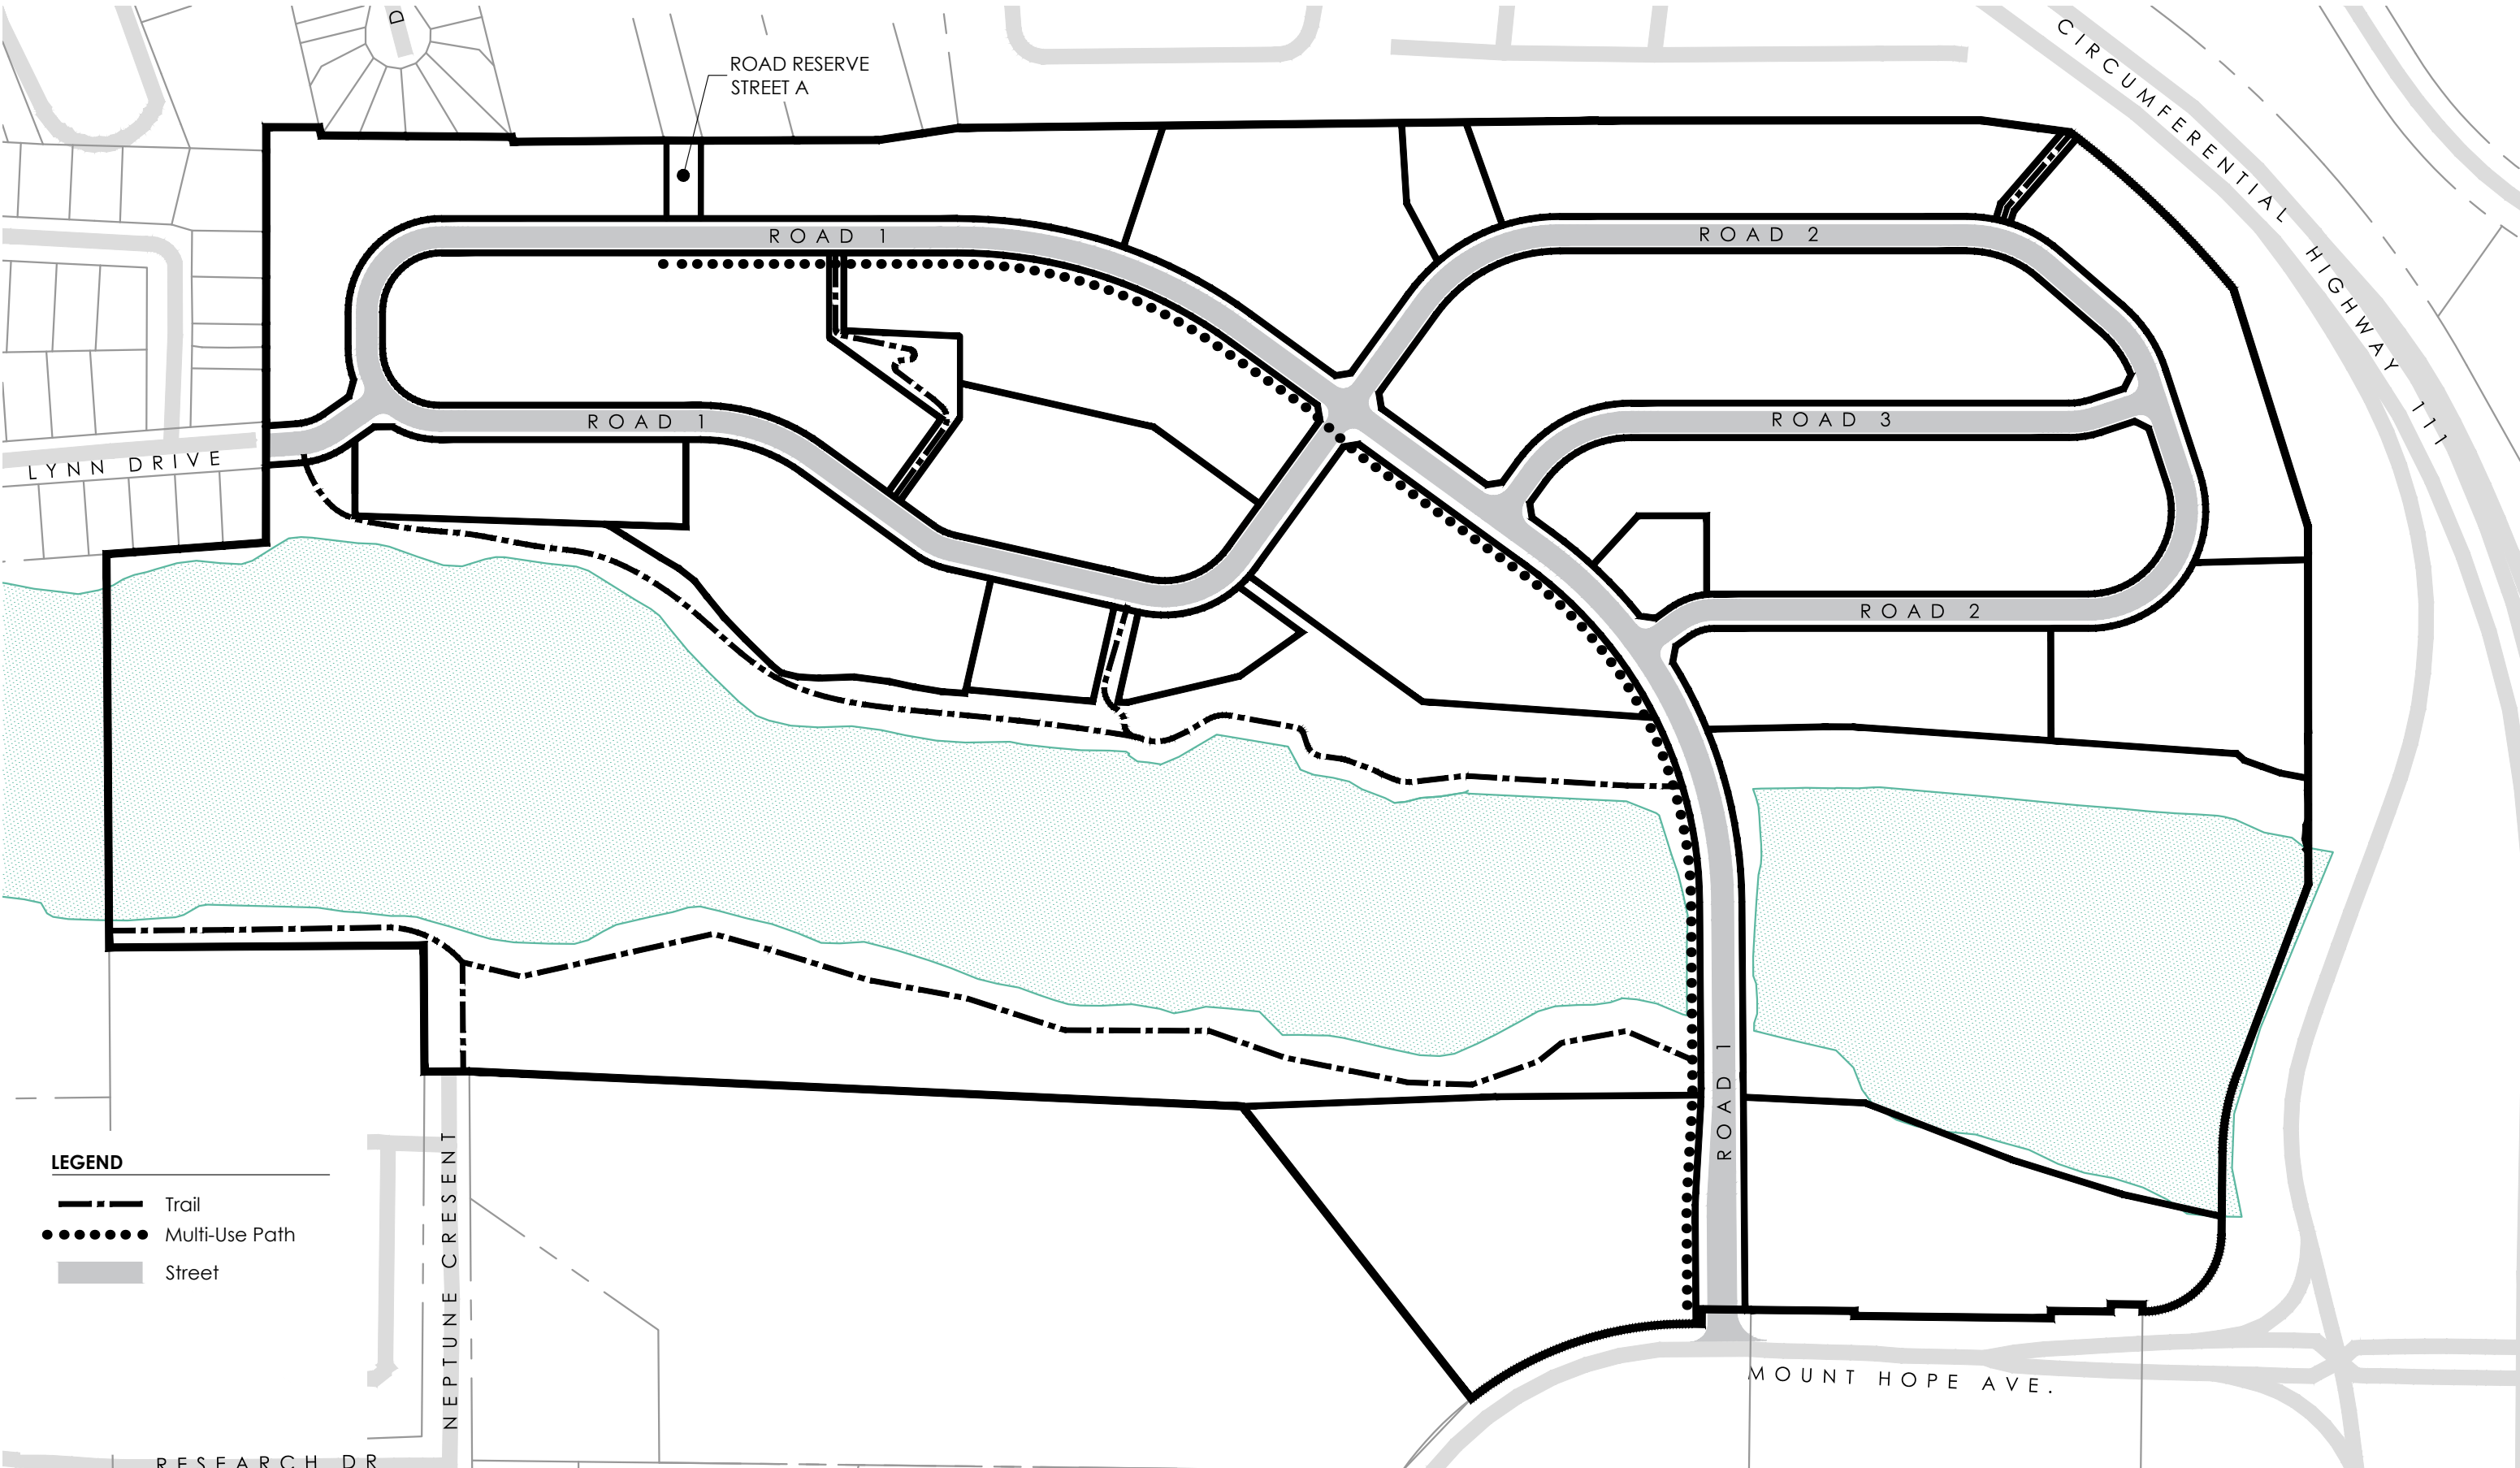

LEGEND

- Trail
- Multi-Use Path
- Street

zap
architecture
+ planning
1 Canal St, Dartmouth
NS B2Y 2W1 | zzap.ca


CLIENT
**CLAYTON
DEVELOPMENTS
LIMITED**

SCHEDULE E : ACTIVE TRANSPORTATION AND STREET NETWORK PLAN
Southdale Development, Dartmouth, Nova Scotia



SCALE:
0 10 20 30 60 90 125m
1 : 2,500 410ft

DATE: JULY 12, 2022

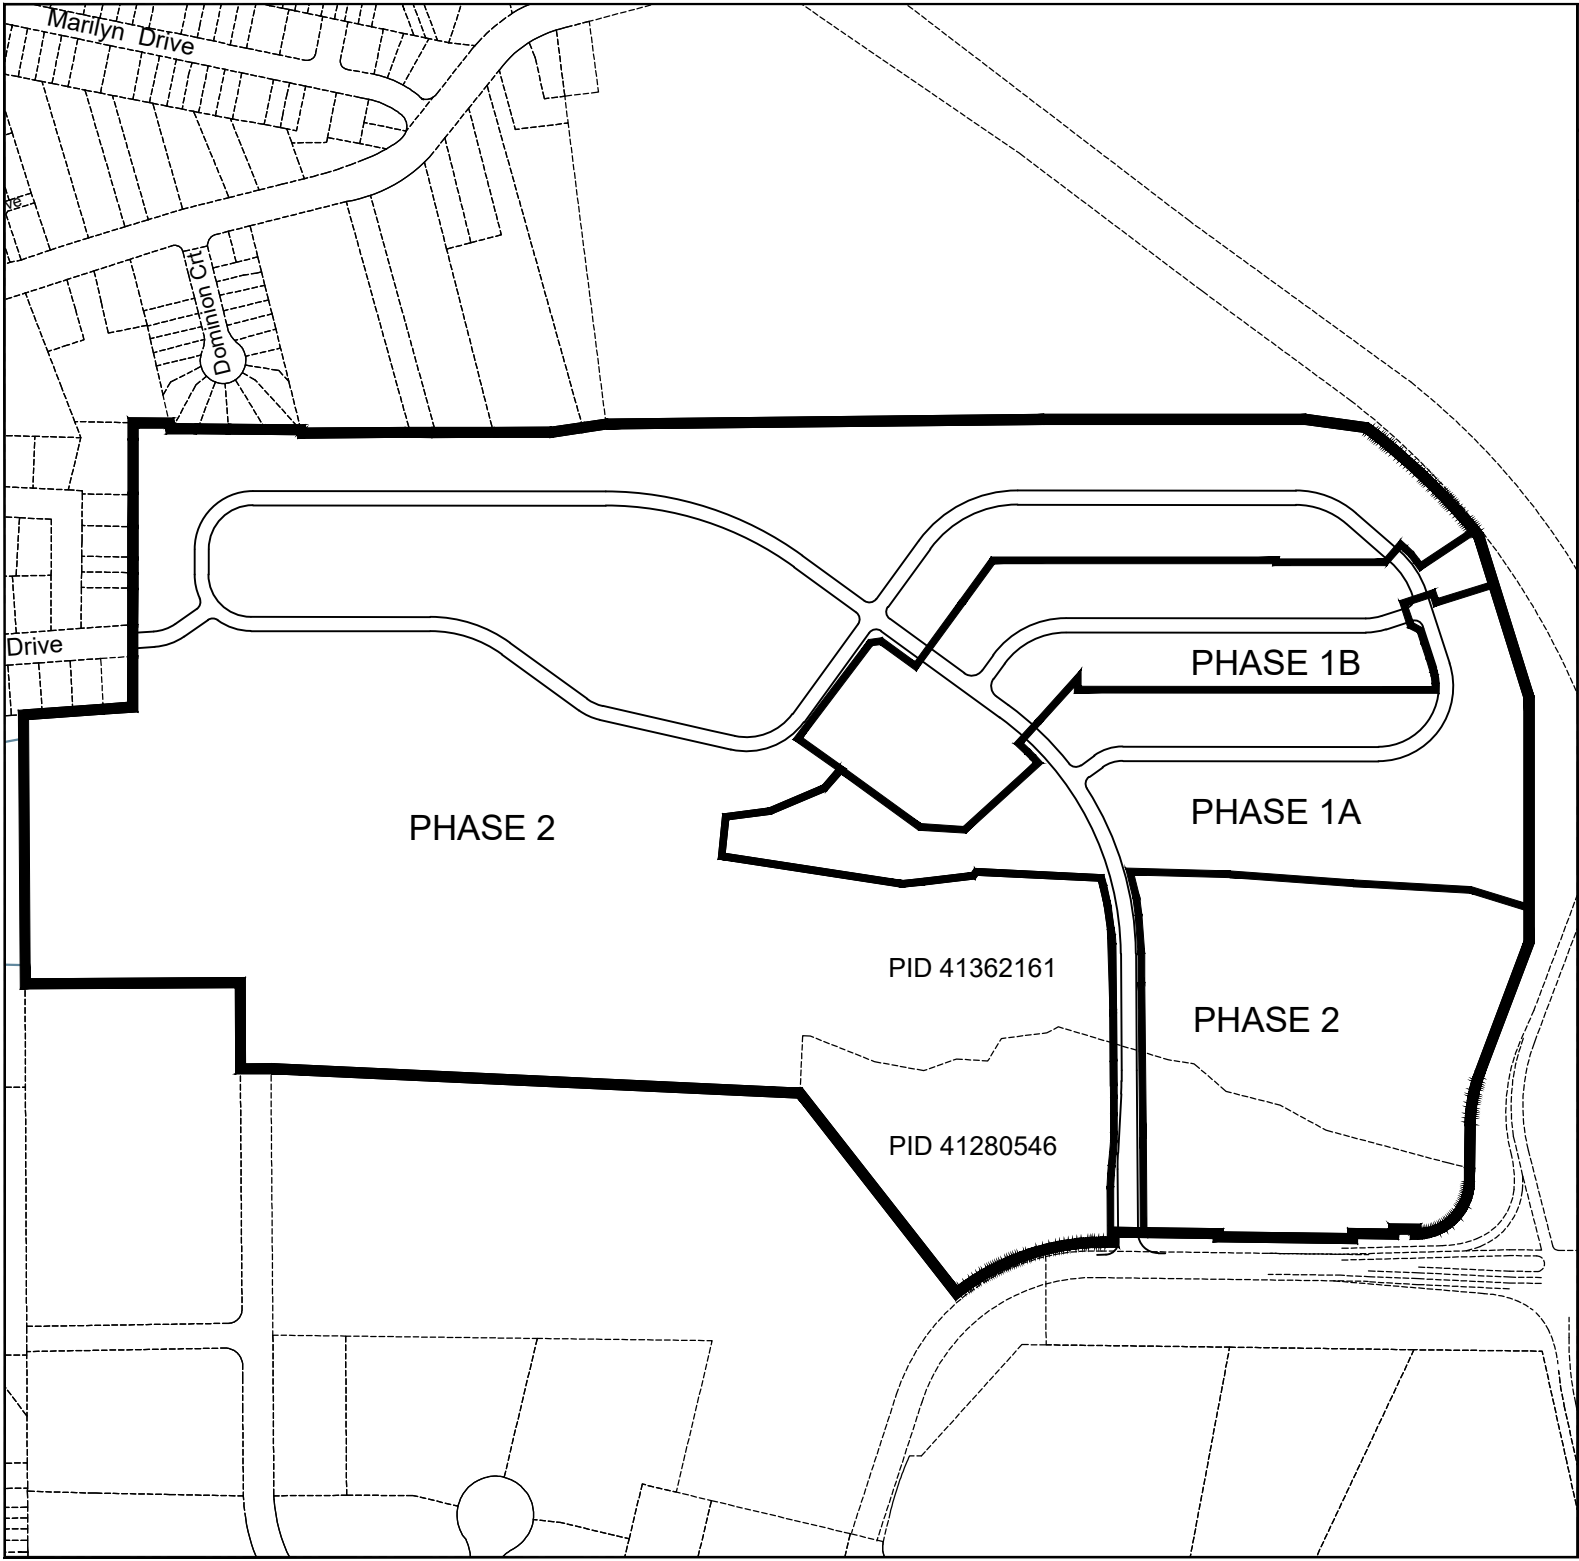

SOUTHDALE FUTURE GROWTH NODE

SCHEDULE F PHASING PLAN

-  Phases
-  Proposed Right of Way Lines
-  Existing Property Lines & Right of Way Lines
-  Site Boundary

NOTES: Area outside of the Site Boundary is regulated as per Regional Centre Land Use By-law.

Plan is conceptual. Detailed plans to be submitted at time of permit application.


Last Updated 07/28/2022



Scale: 1:4,500

Prepared By:
Clayton Developments Limited

Clayton does not guarantee the accuracy of any base map representation on this plan.

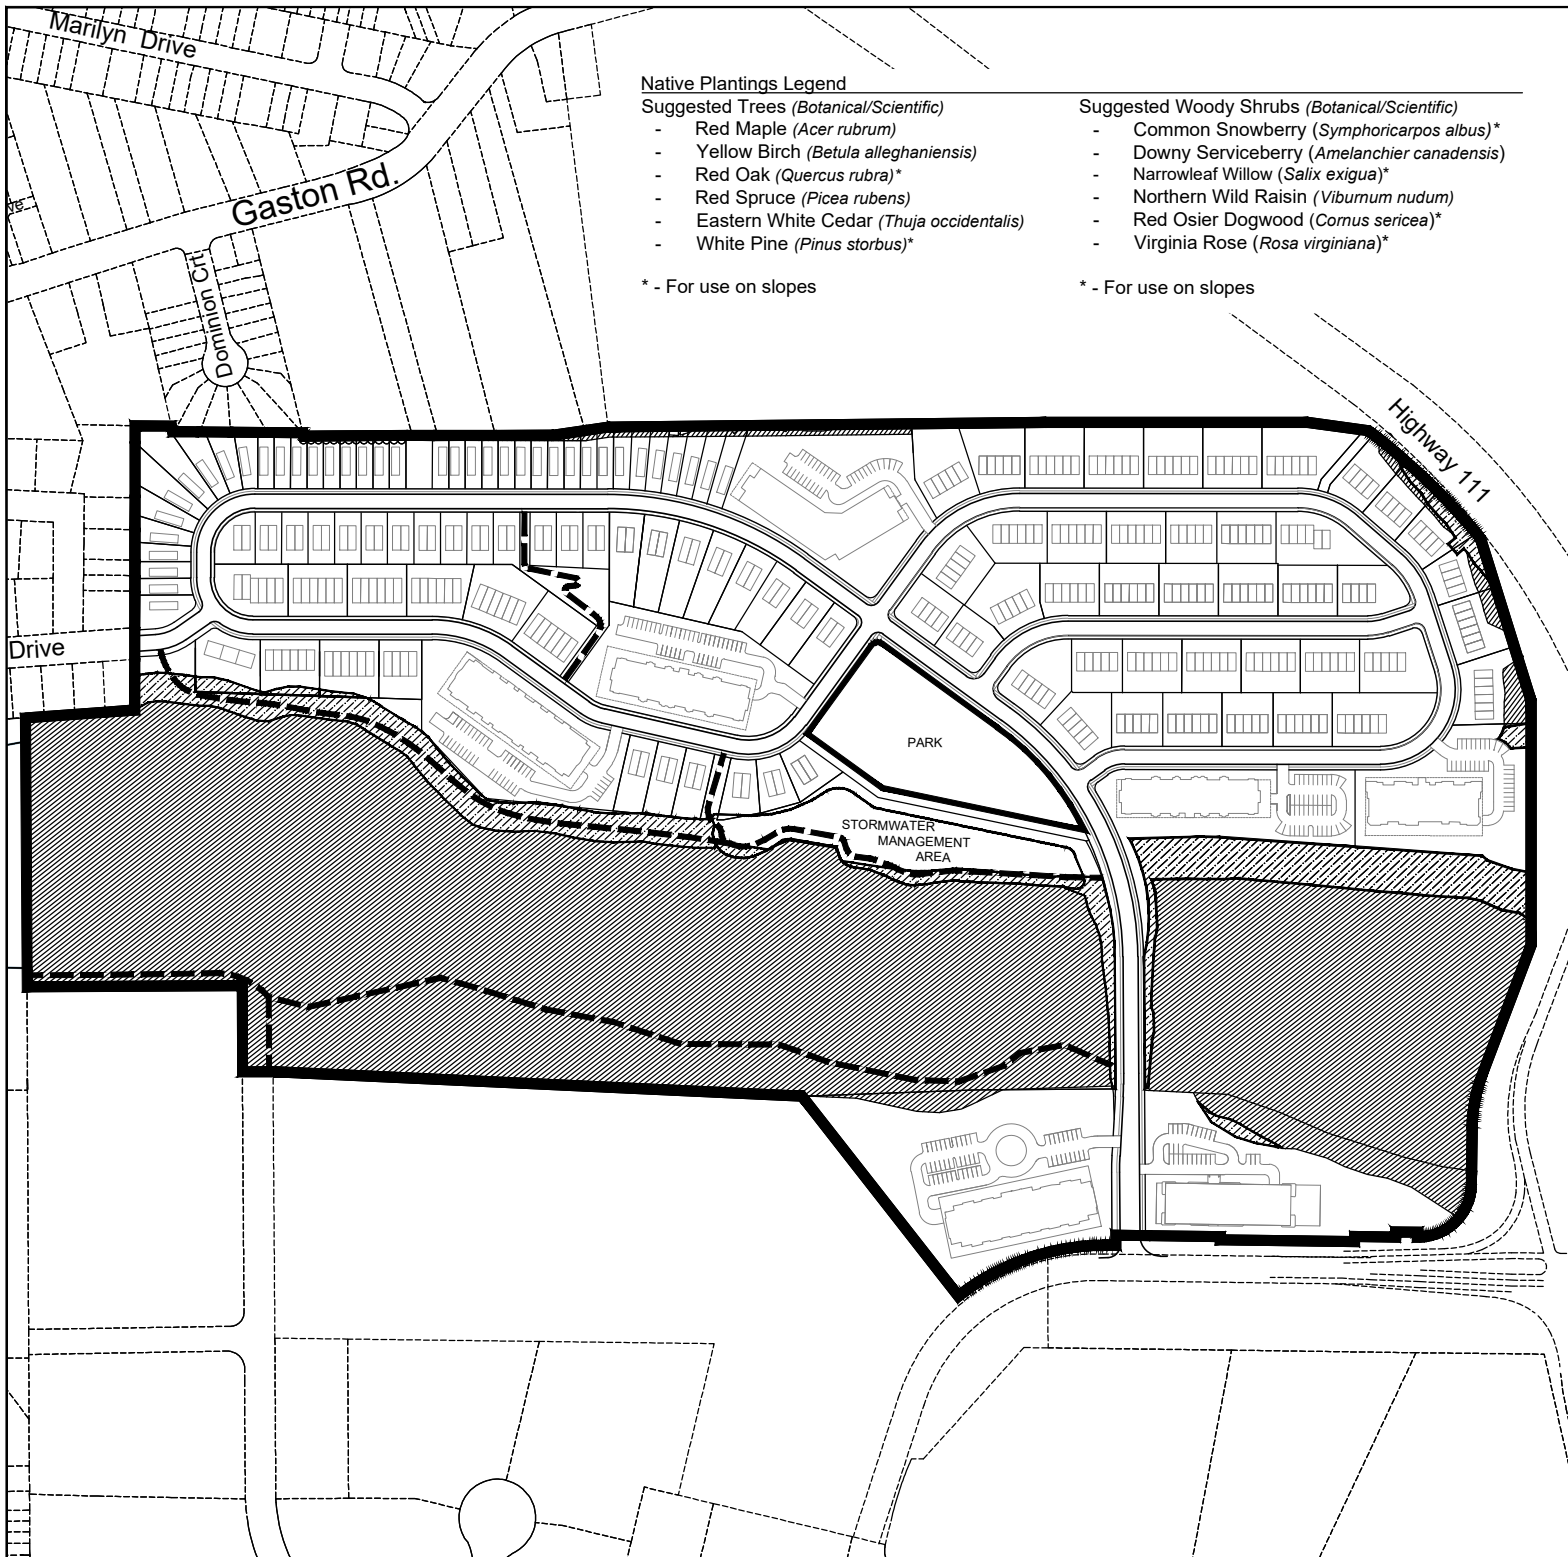

SOUTHDALE FUTURE GROWTH NODE


SCHEDULE G LANDSCAPING PLAN

-  Existing Tree Retention
-  Grade Altered/ Naturalized Area with Native Plantings (See "Native Plantings Legend" provided on Schedule H)
-  Trail
-  Proposed Property & Right of Way Lines
-  Existing Property & Right of Way Lines
-  Site Boundary

NOTES: Area outside of the Site Boundary is regulated as per Regional Centre Land Use By-law.

Plan is conceptual. Detailed plans to be submitted at time of permit application.

Last Updated 07/28/2022

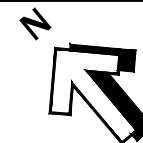


Scale: 1:4,500

Prepared By:
Clayton Developments Limited

Clayton does not guarantee the accuracy of any base map representation on this plan.

FILE: C:\Users\Ken\Zwickler Architecture & Planning\Projects - 2018 Projects\18-020 - Clayton - Various Sites\18-020-15 Mount Hope Woodside\DWG\18-020-15-SITE_PLAN-SCH.dwg SHEET: K

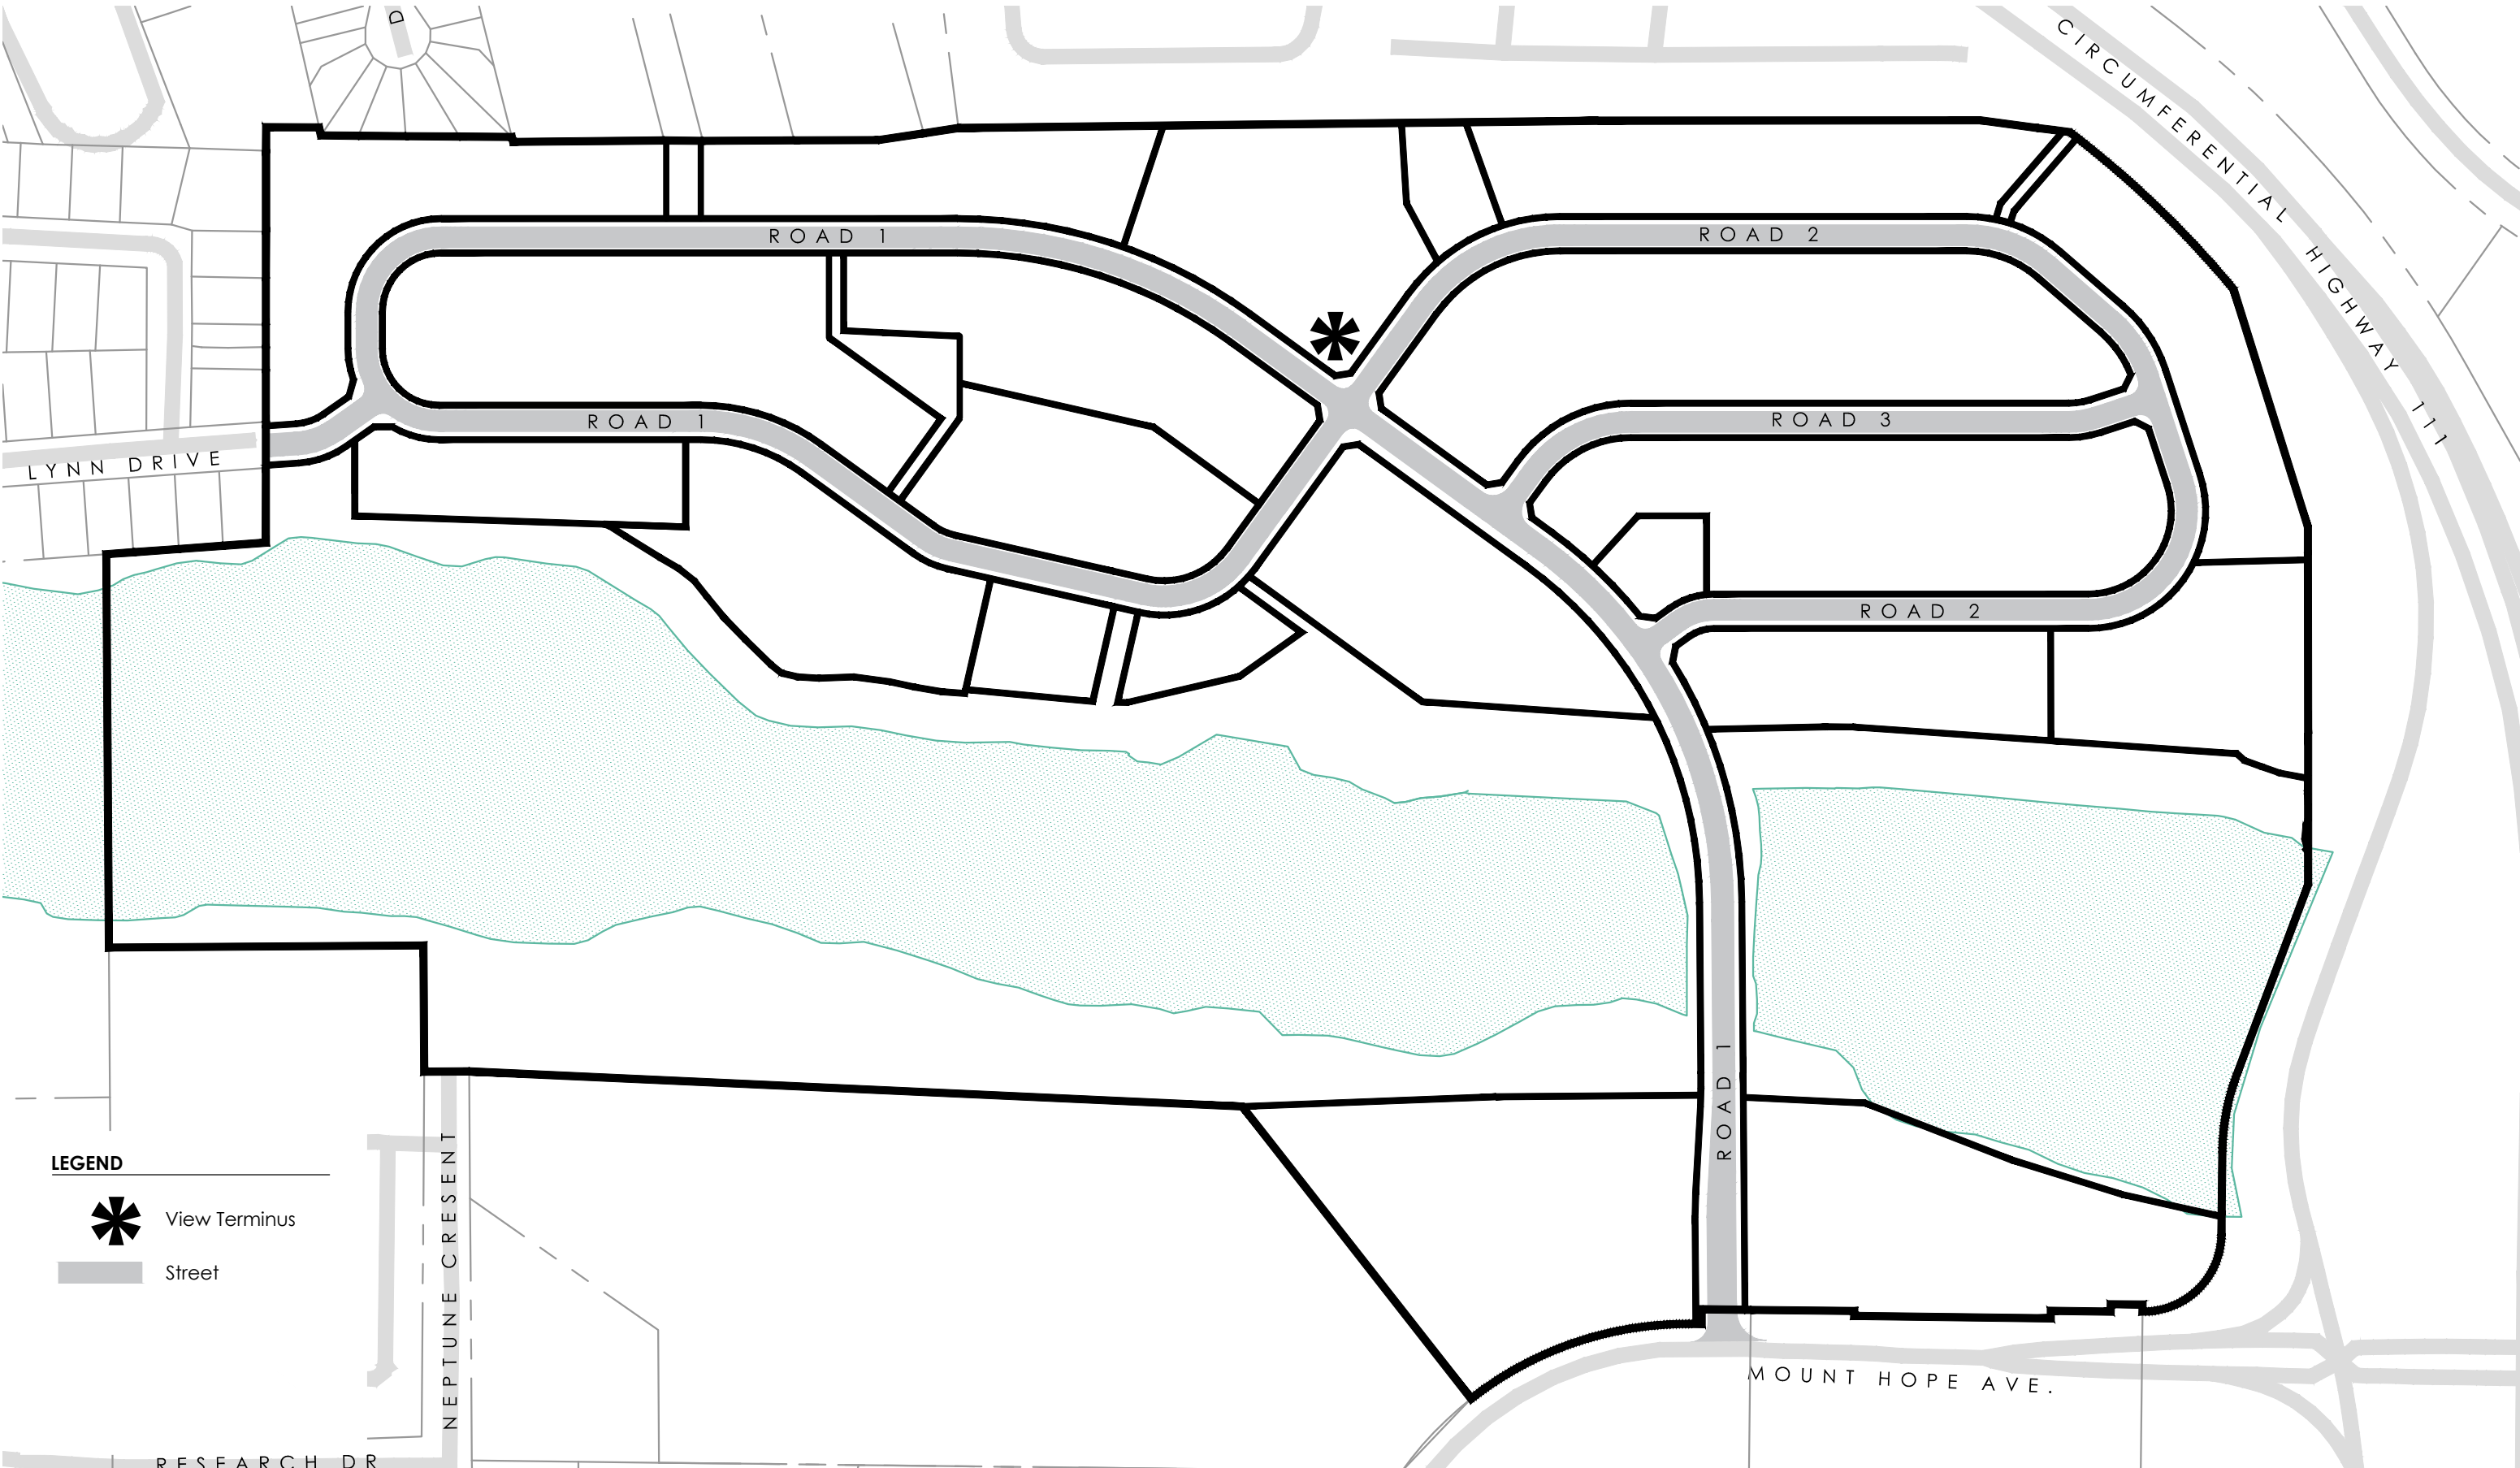

LEGEND

 View Terminus

 Street


zap
architecture
+ planning
1 Canal St, Dartmouth
NS B2Y 2W1 | zzap.ca

CLIENT
**CLAYTON
DEVELOPMENTS
LIMITED**

SCHEDULE H : VIEW TERMINUS
Southdale Development, Dartmouth, Nova Scotia



SCALE:
0 10 20 30 60 90 125m
1 : 2,500 410ft
DATE: JULY 12, 2022

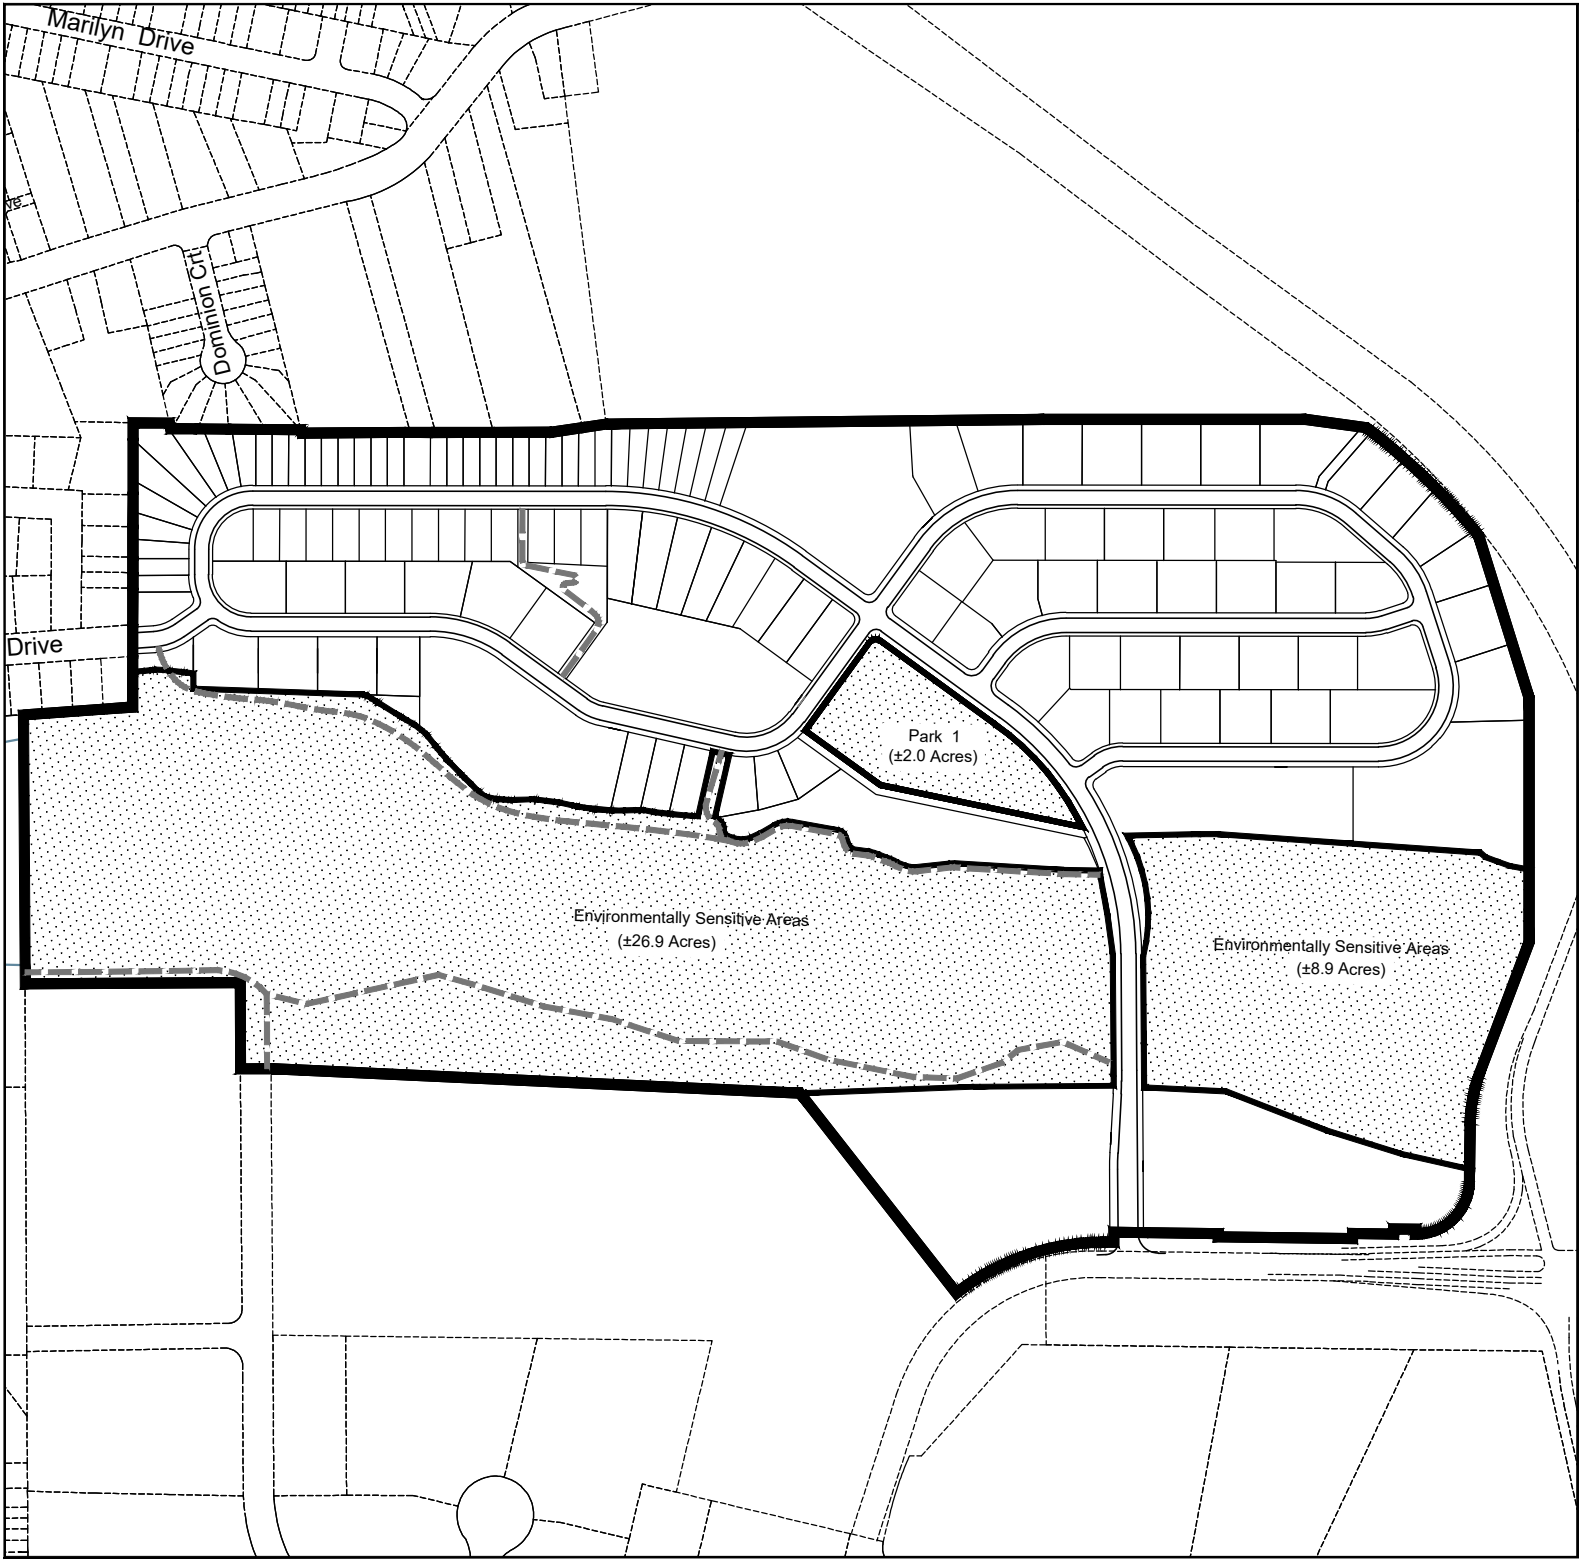

SOUTHDALE FUTURE GROWTH NODE

SCHEDULE I Parkland and Environmentally Sensitive Areas

-  Parkland Parcels
-  Trail
-  Proposed Property & Right of Way Lines
-  Existing Property Lines & Right of Way Lines
-  Site Boundary

NOTES: Area outside of the Site Boundary is regulated as per Regional Centre Land Use By-law.

Plan is conceptual. Detailed plans to be submitted at time of permit application.


Last Updated 07/28/2022



Scale: 1:4,500

Prepared By:
Clayton Developments Limited

Clayton does not guarantee the accuracy of any base map representation on this plan.

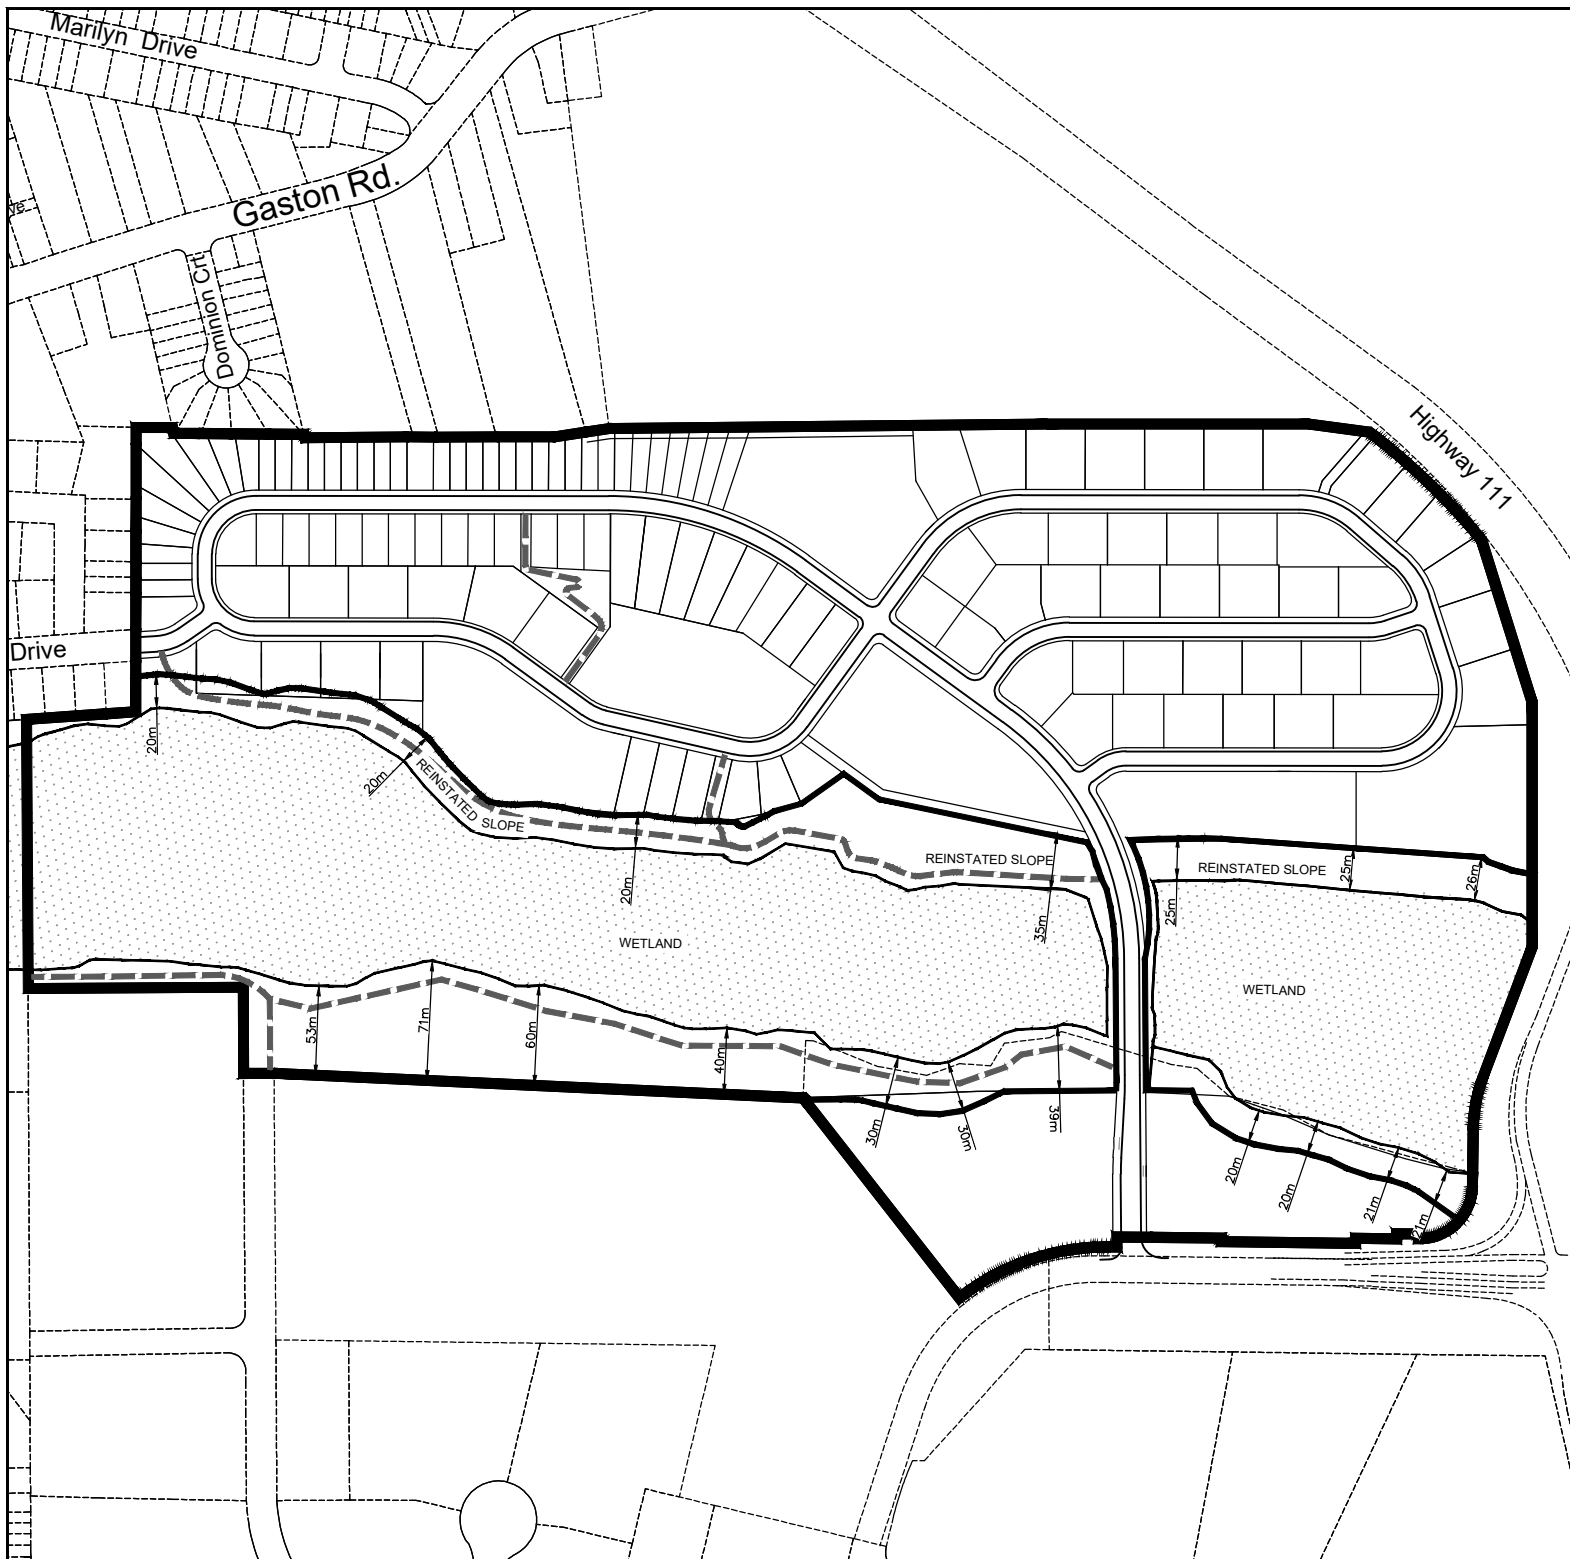

SOUTHDALE FUTURE GROWTH NODE

SCHEDULE J WATERCOURSE BUFFER

-  Watercourse Buffer Boundary
-  Wetland
-  Trail
-  Proposed Property & Right of Way Lines
-  Existing Property Lines & Right of Way Lines
-  Site Boundary

NOTES: Area outside of the Site Boundary is regulated as per Regional Centre Land Use By-law.

Plan is conceptual. Detailed plans to be submitted at time of permit application.

Last Updated 07/28/2022



Scale: 1:4,500

Prepared By:
Clayton Developments Limited

Clayton does not guarantee the accuracy of any base map representation on this plan.