


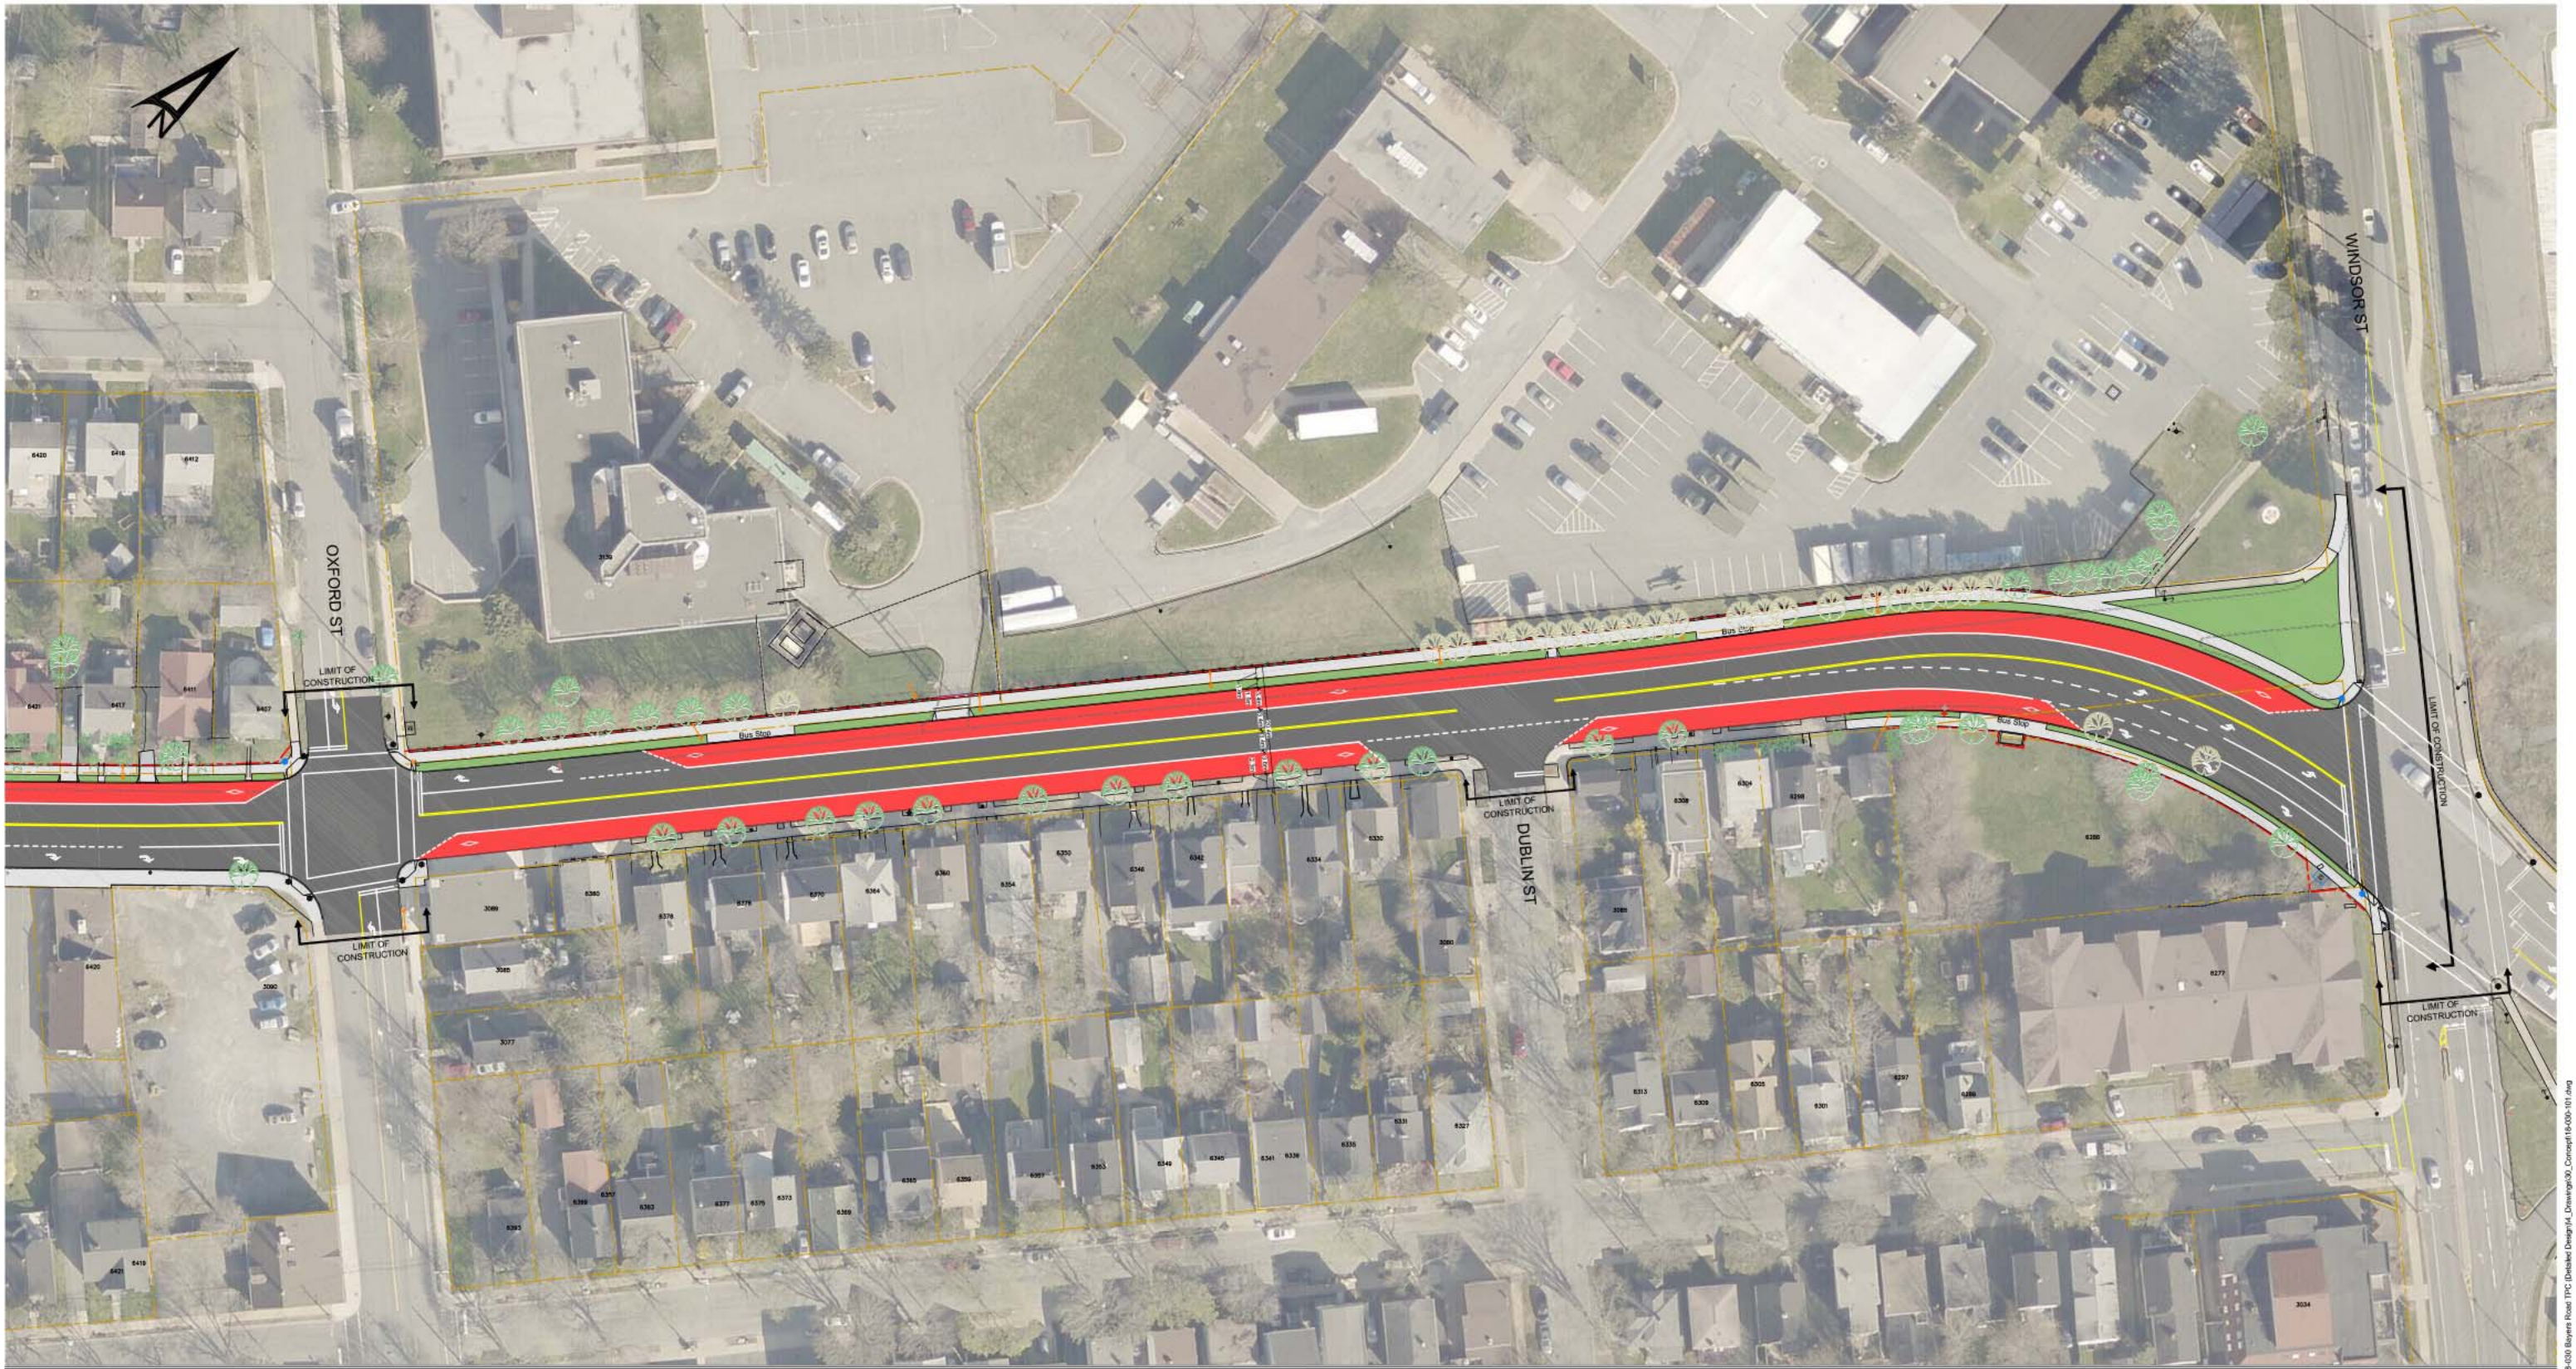

Transit Priority Corridor Bayers Road (Highway 102 Sign Structure to Windsor Street)

Section D

Fire Hydrant Existing Remove Proposed		Curbs Existing Remove Proposed		Retaining Wall Existing Remove Proposed		Retaining Wall Block Proposed		Property Line Existing Proposed	
Utility Pole Existing Remove Proposed		Trees Existing Remove Proposed							
Traffic Signal Existing Remove Proposed									

Sources:

- WSP Plan '181-10877-000 (Sept 10, 2019).dwg"
- Dated September 10, 2019
- 2018 Pictometry Aerial photography

Scale 1:500

Project No: 18-030

January 16, 2020

R:\Planning & Development Services\STP\03_18-030 Bayers Road TPC Detailed Design\4_Drawing\03_18-030-101.dwg