


File Name: c:\project\israel\working directory\active\50\hdb\0228887\152808-02-gen-fig 1.dwg



|   |                                               |                        |
|---|-----------------------------------------------|------------------------|
| <br>DILLON<br>CONSULTING | PROJECT<br>OTTER LAKE<br>TRANSFER STATION     | PROJECT NO.<br>15-2808 |
|   | TITLE<br>DISTANCES TO STRUCTURES and FEATURES | FIGURE NO.<br>1        |
| DATE<br>NOVEMBER 2015                                                                                         |                                               |                        |

File Name: c:\project\working directory\active\5dbbcd0216086152142-02-gen-fig1.dwg

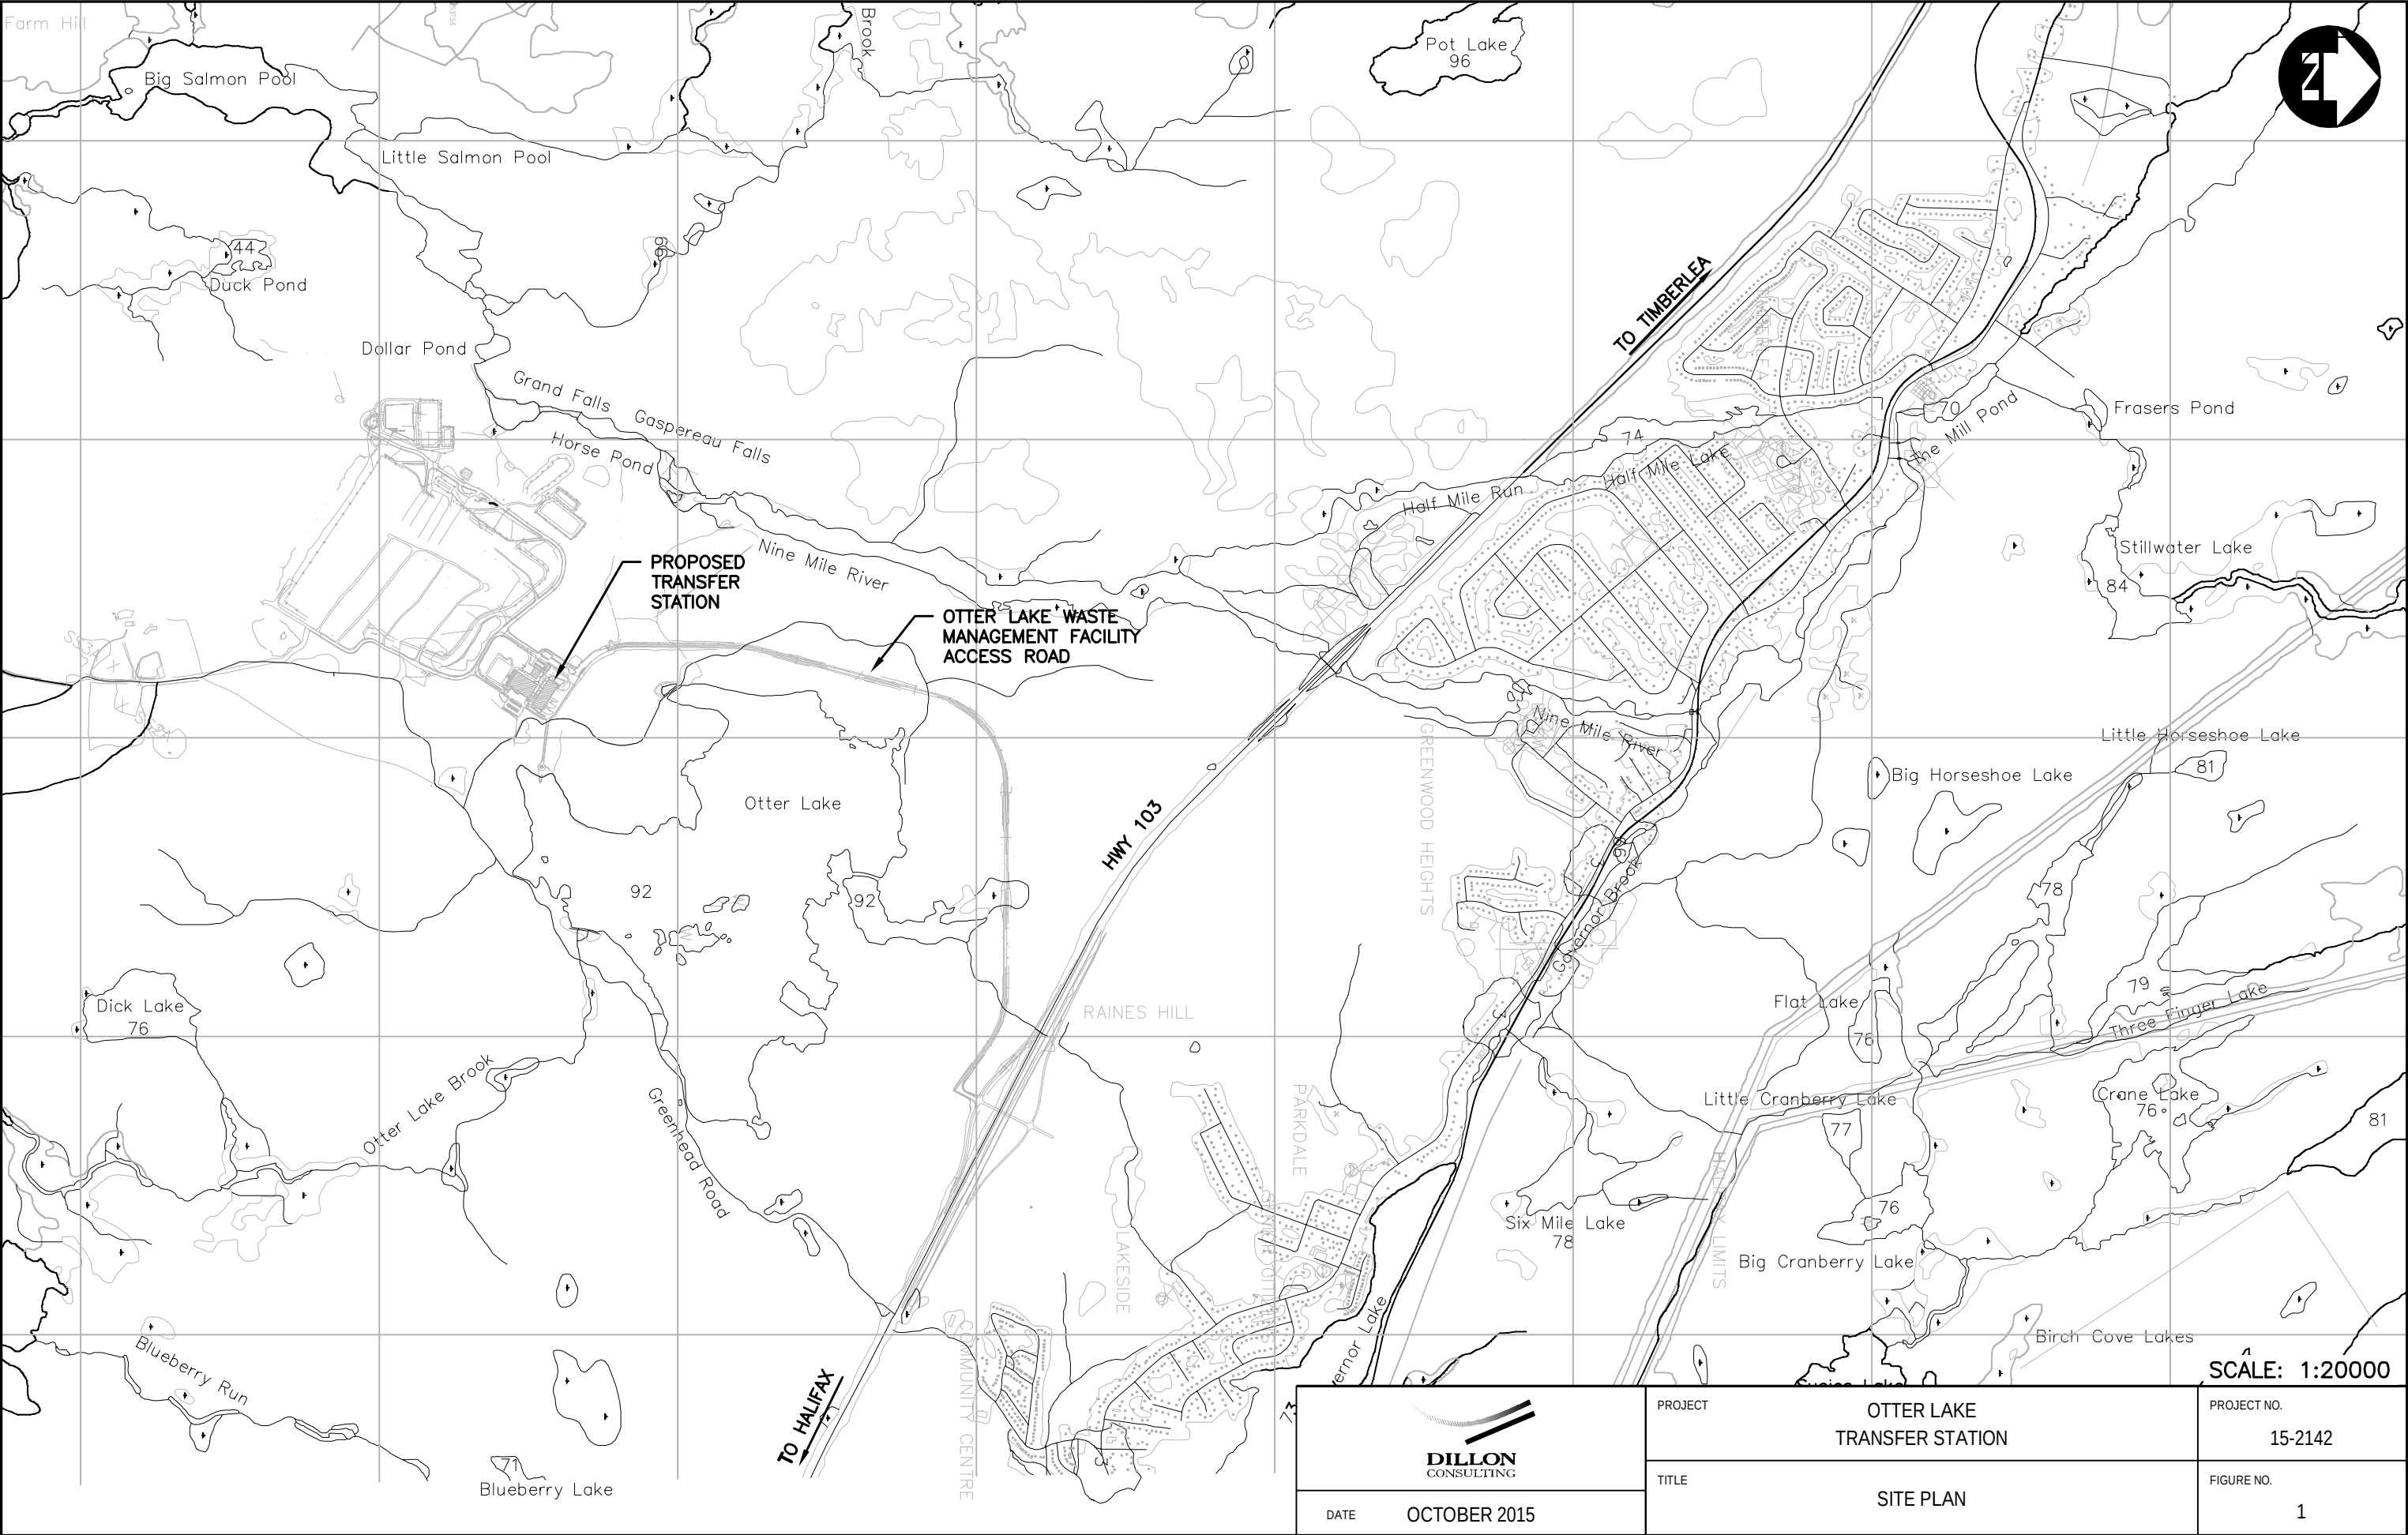

|   |                                           |                        |
|---|-------------------------------------------|------------------------|
| <br>DILLON<br>CONSULTING | PROJECT<br>OTTER LAKE<br>TRANSFER STATION | PROJECT NO.<br>15-2142 |
|   | TITLE<br>SITE PLAN                        | FIGURE NO.<br>1        |
| DATE<br>OCTOBER 2015                                                                                          |                                           |                        |