
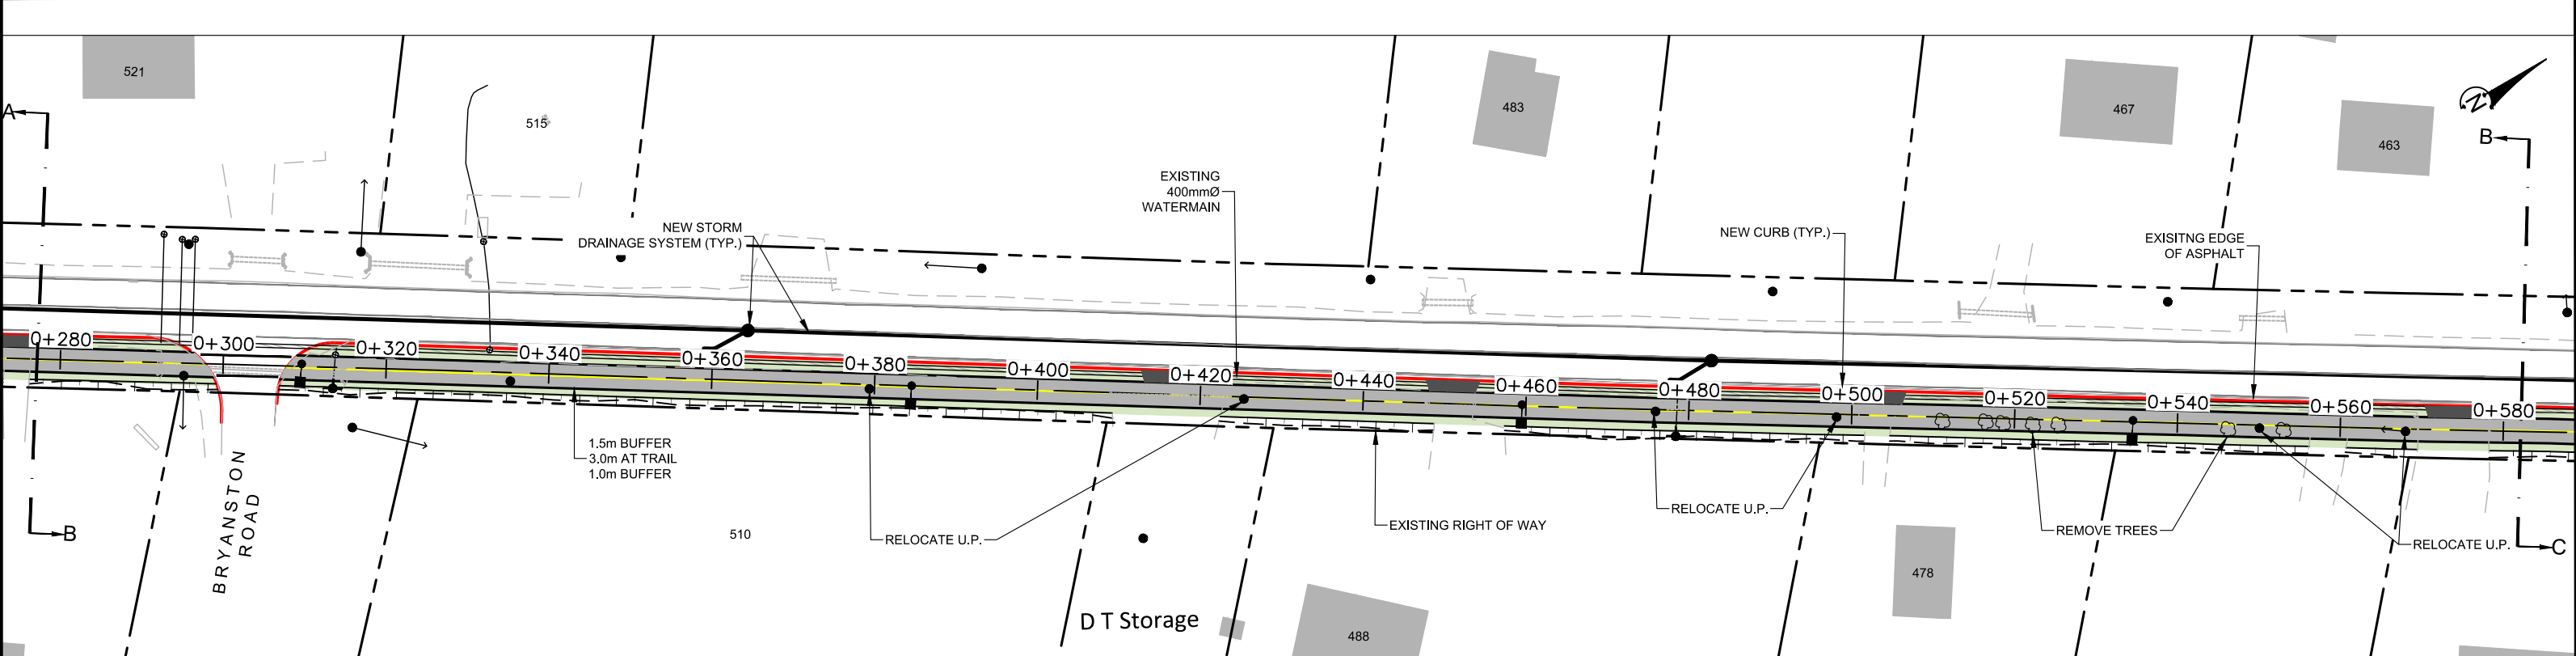


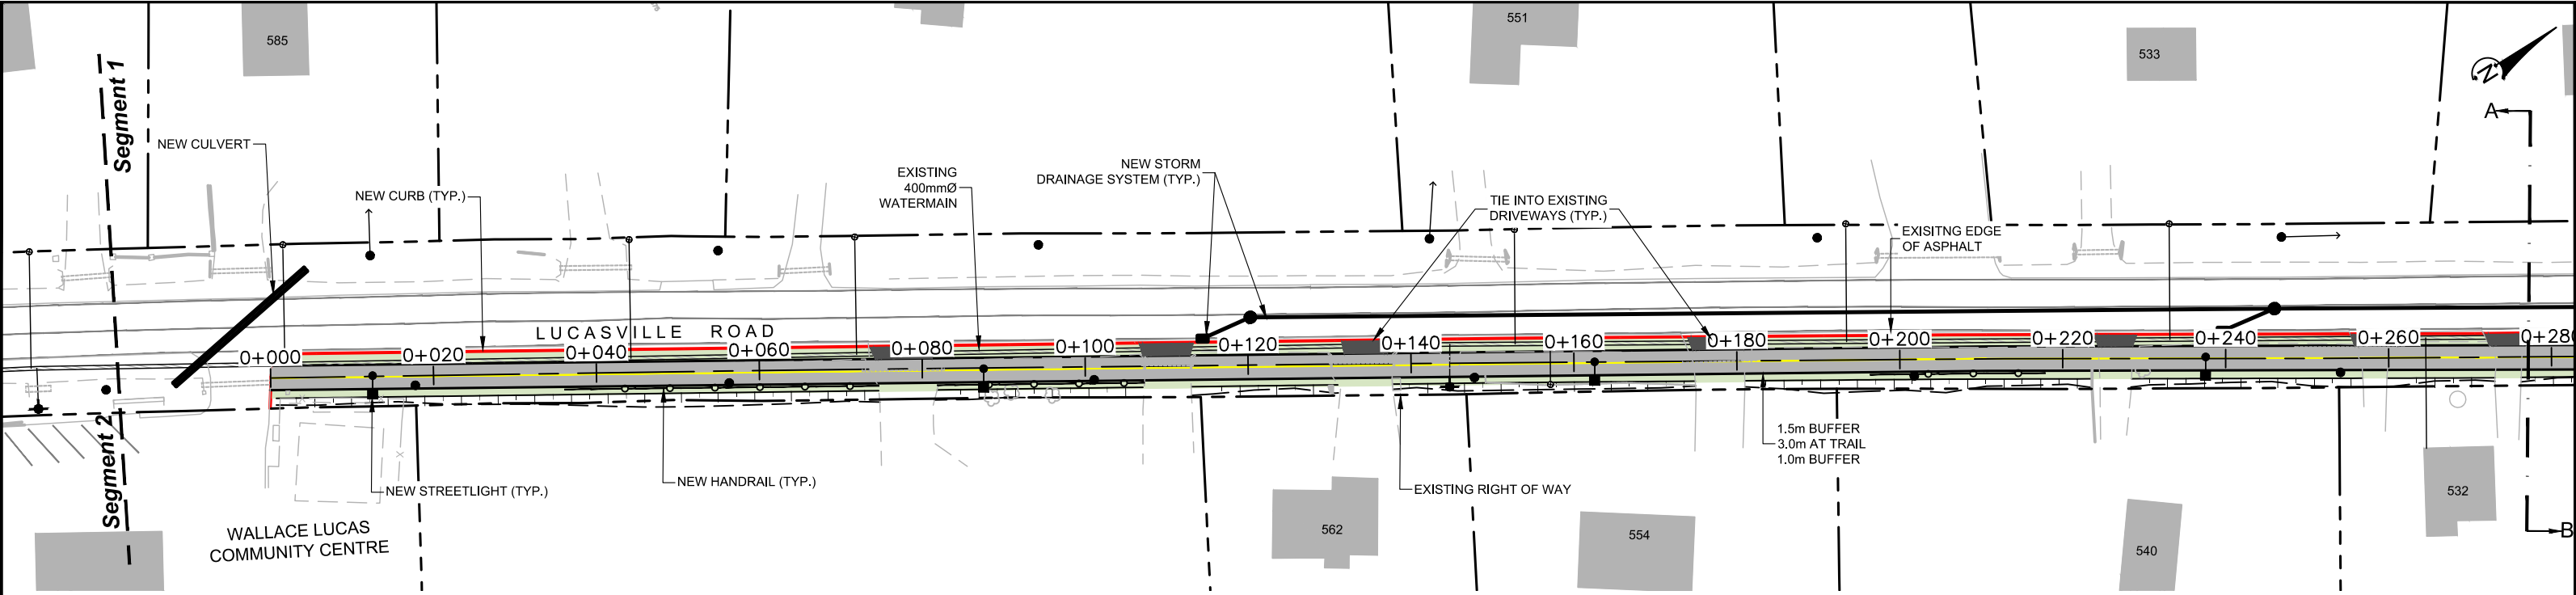

Legend

- | | | | |
|-------|----------------------------|---------|---------------------------|
| --- | EXISTING RIGHT-OF-WAY | █ | DRIVEWAY REINSTATEMENT |
| - - - | EXISTING PROPERTY BOUNDARY | --- | NEW CURB |
| █ | PROPERTY ENCROACHMENT | ○ | FENCE |
| ● | EXISTING UTILITY POLES | EW - M3 | EXISTING 400mmØ WATERMAIN |
| ☁ | EXISTING TREES | ⚡ | EXISTING FIRE HYDRANT |
| █ | EXISTING BUILDING | ⊗ | EXISTING WATER VALVE |
| █ | PROPOSED AT TRAIL | --- | EXISTING CULVERT |

Title: **SEGMENT 1 - CONCEPT**
Lucasville Road AT Connector
Option 2 - East Side
Lucasville, Nova Scotia



Date: October 19, 2021 Project #: 181-11813-01

SCALE: 1:750 METRIC

8 4 0 10 20 30 40 50

10 6 2



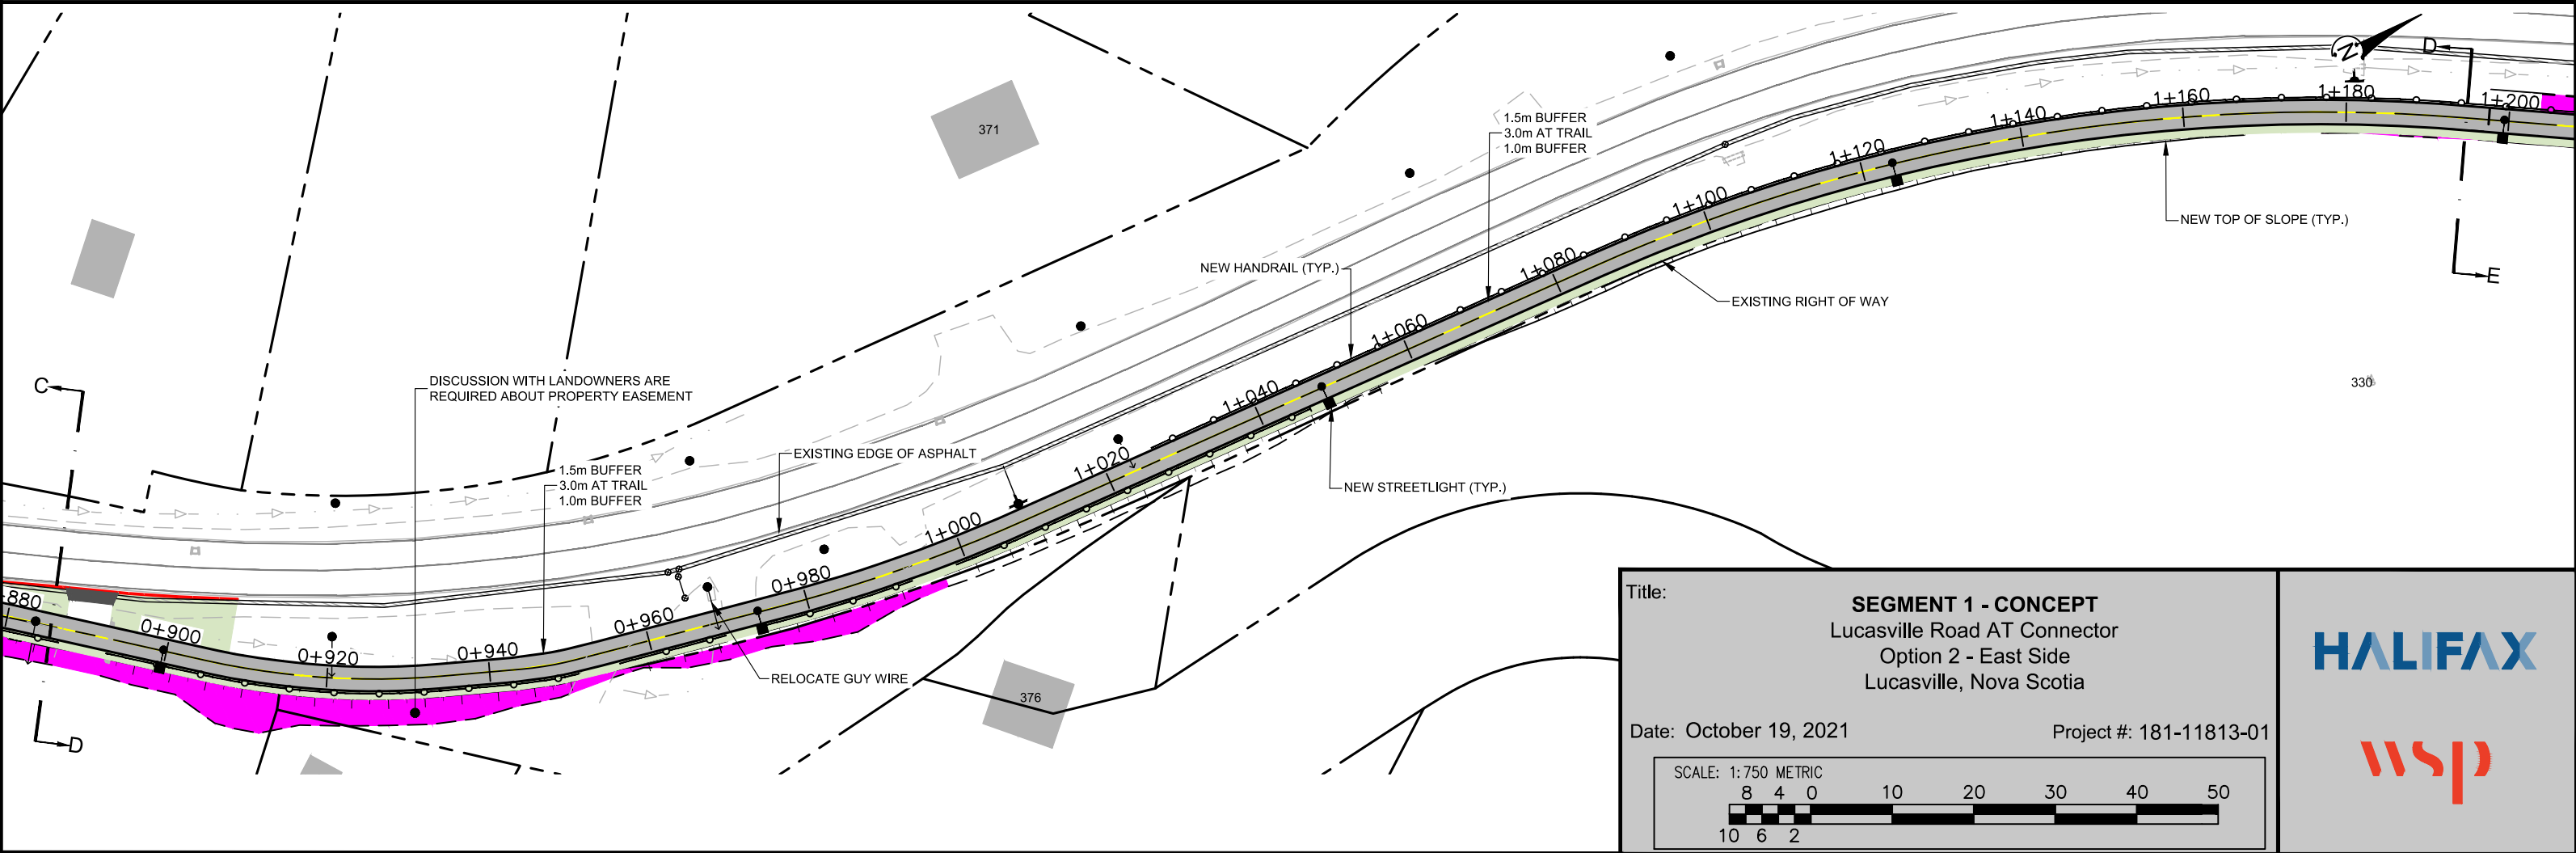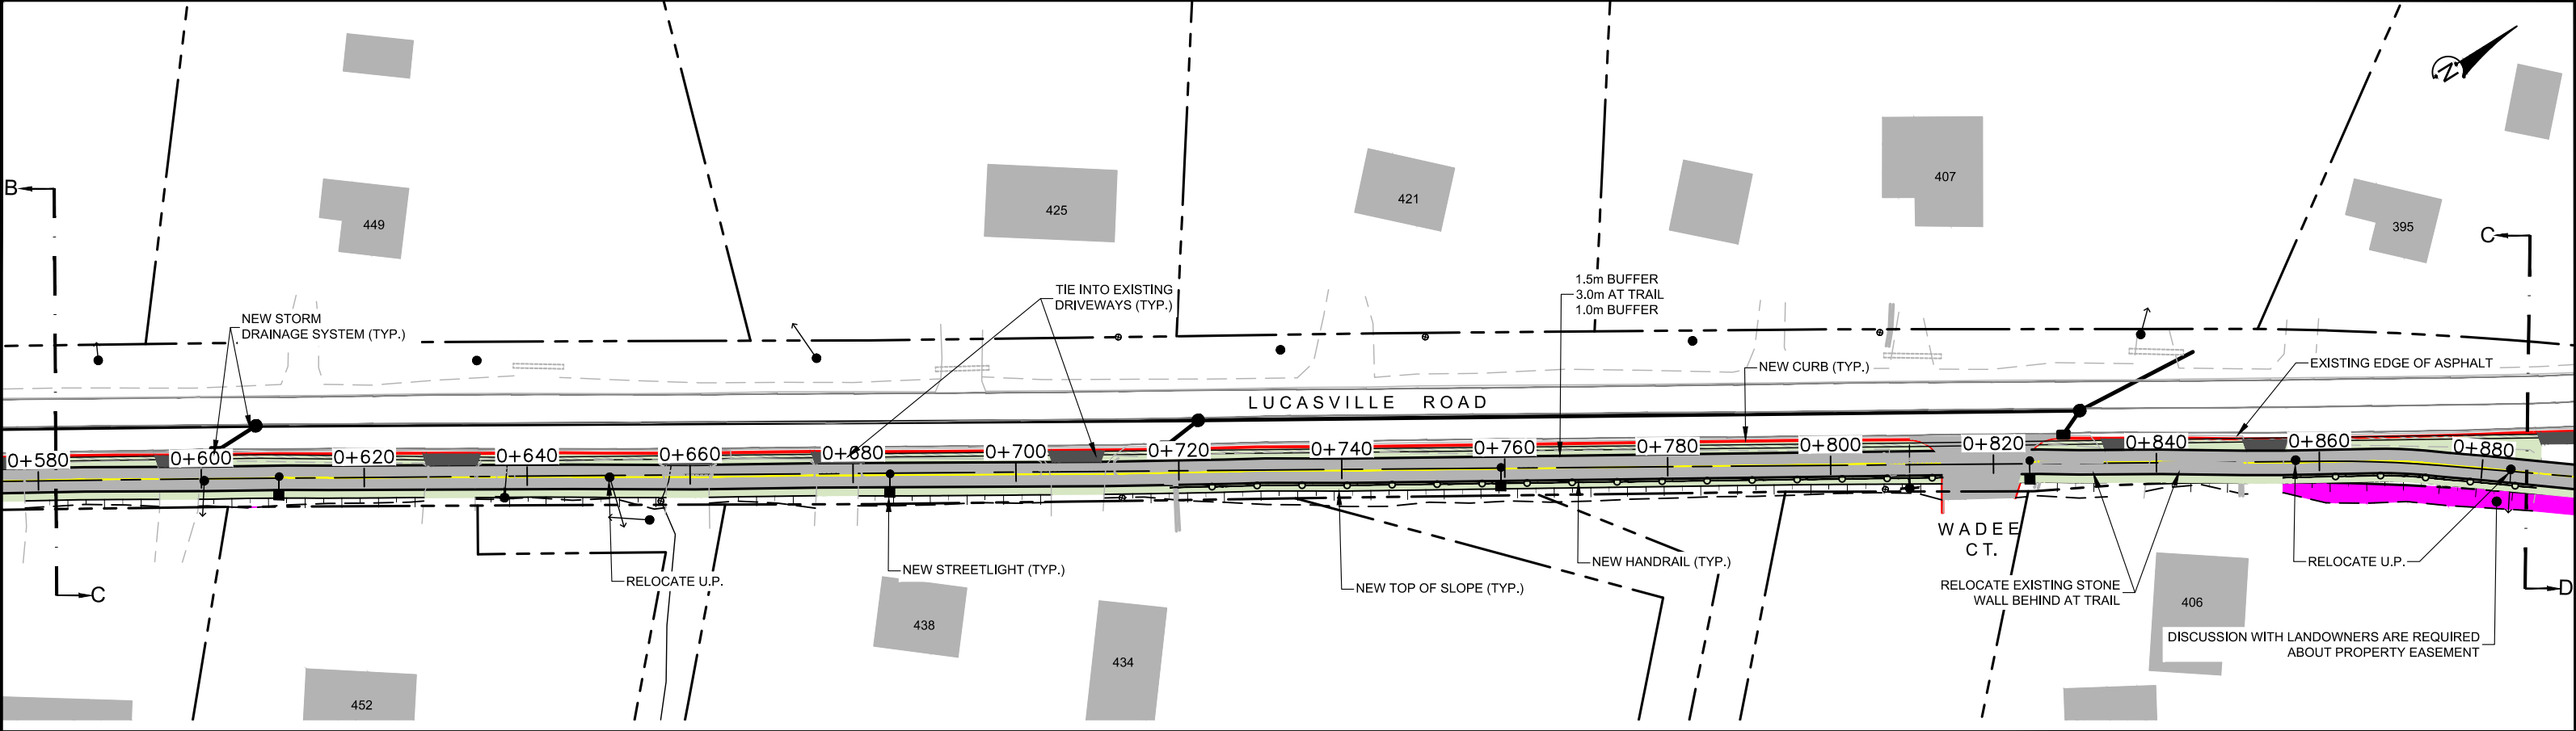



Title: **SEGMENT 1 - CONCEPT**
Lucasville Road AT Connector
Option 2 - East Side
Lucasville, Nova Scotia

Date: October 19, 2021 Project #: 181-11813-01

SCALE: 1:750 METRIC

8	4	0	10	20	30	40	50
10	6	2					



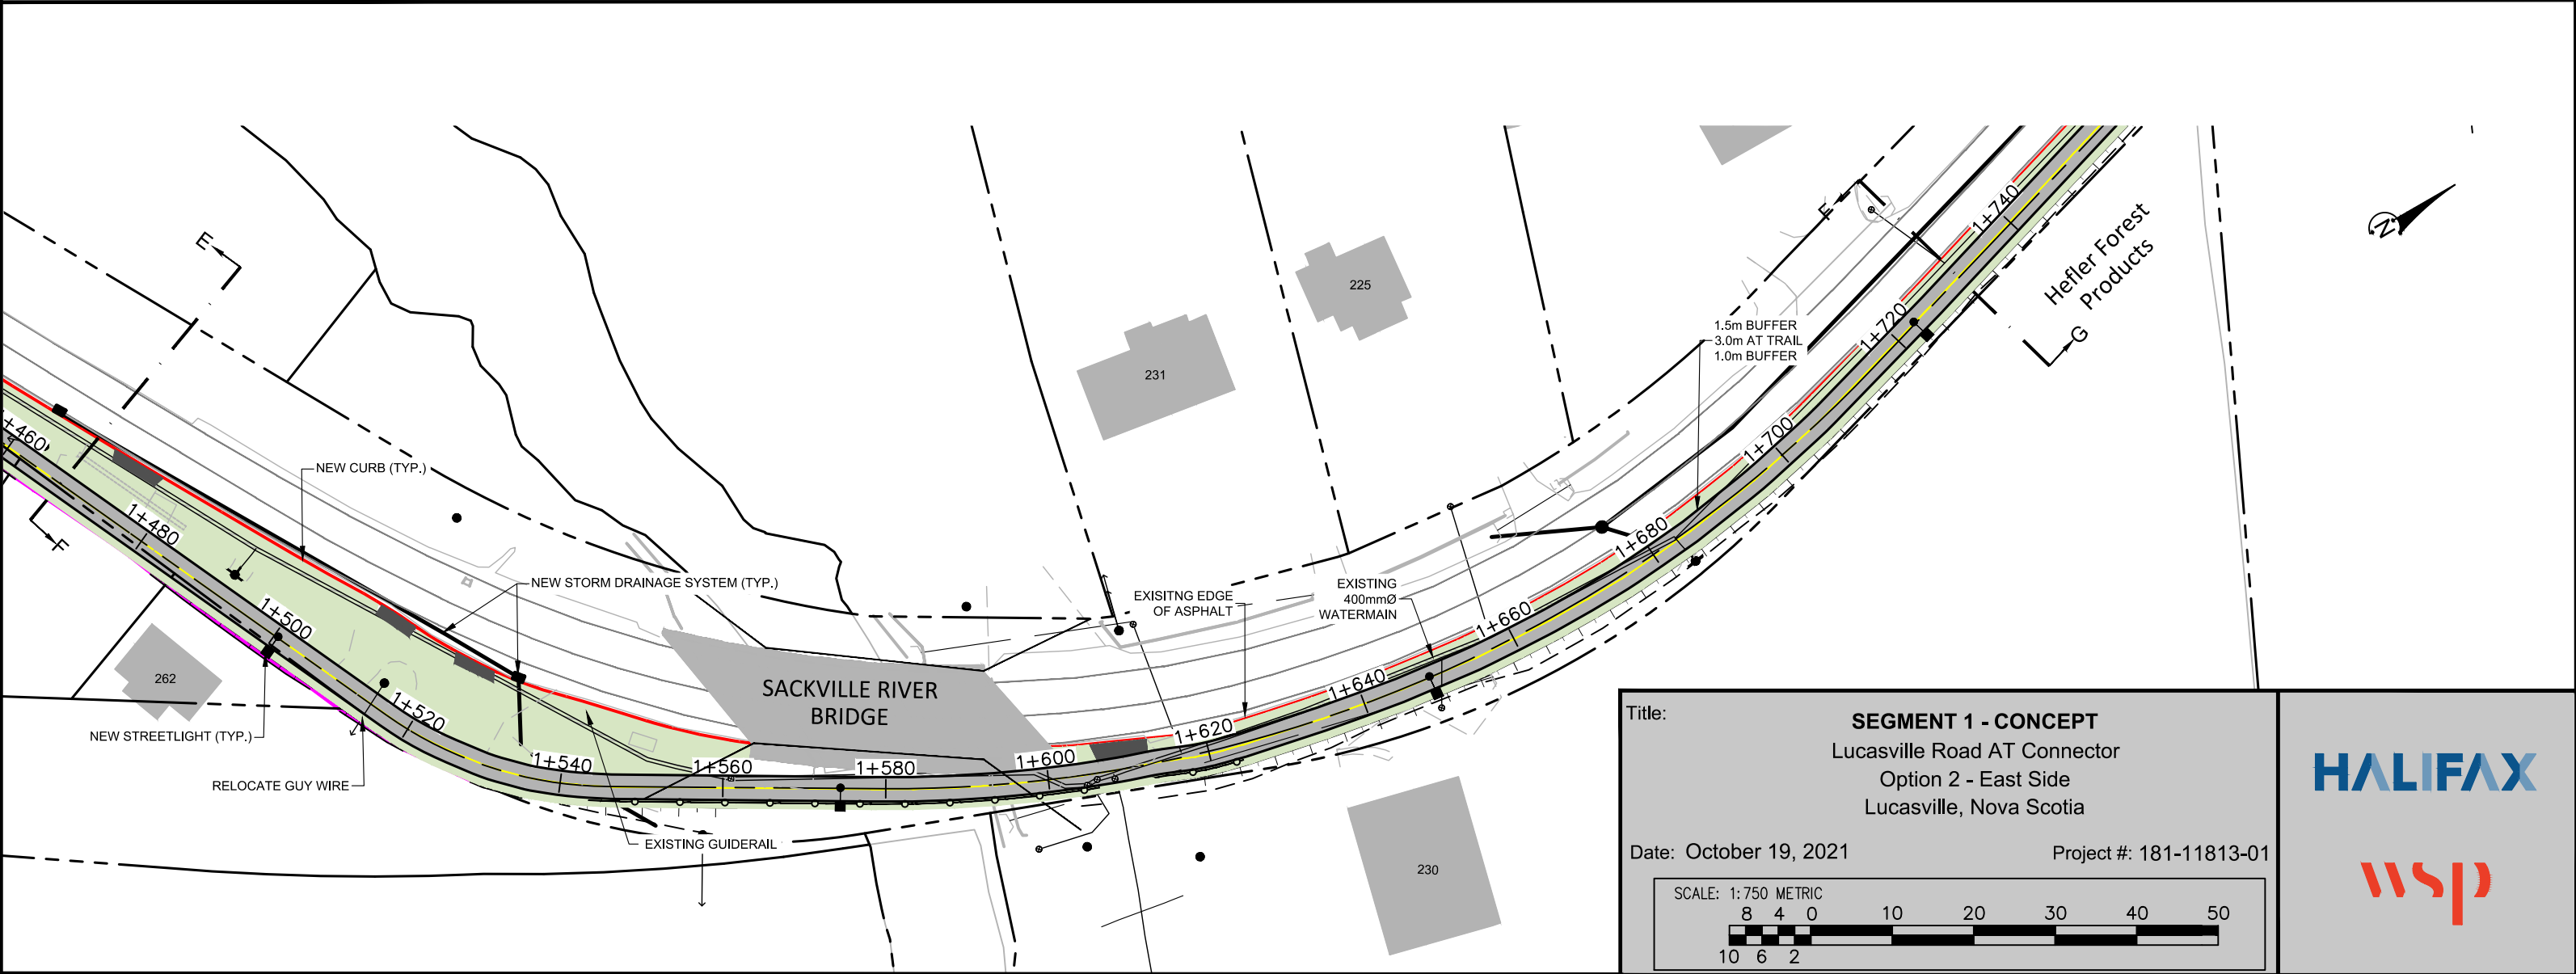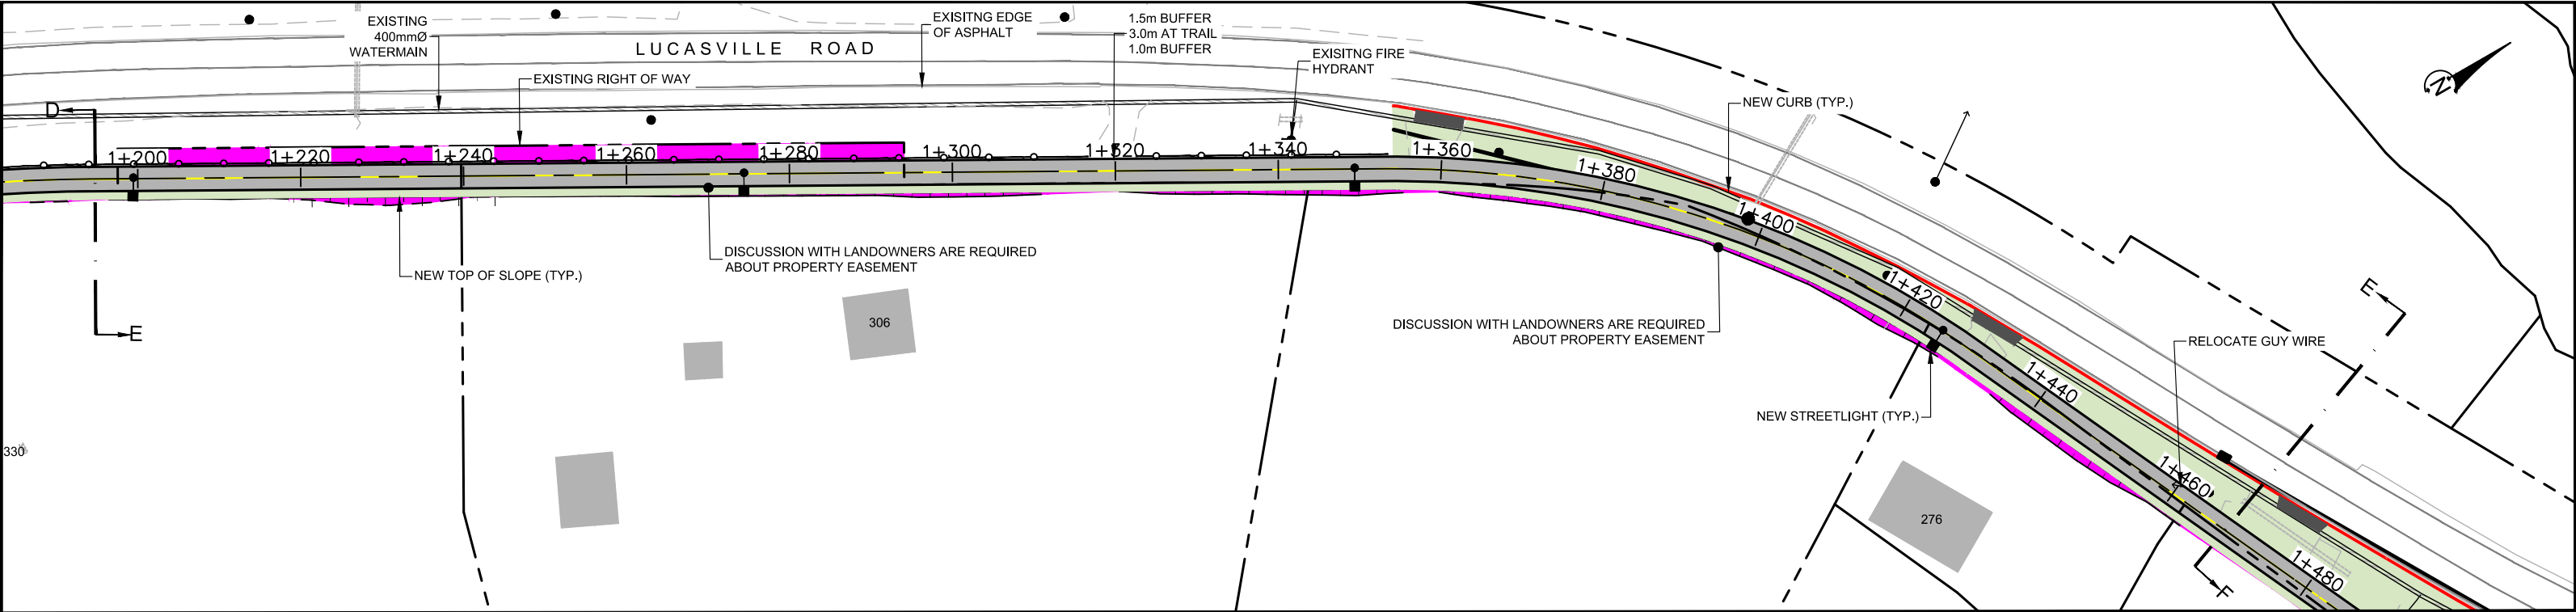

Title: **SEGMENT 1 - CONCEPT**
Lucasville Road AT Connector
Option 2 - East Side
Lucasville, Nova Scotia



Date: October 19, 2021 Project #: 181-11813-01

SCALE: 1:750 METRIC

8	4	0	10	20	30	40	50
10	6	2					

HALIFAX

wsp

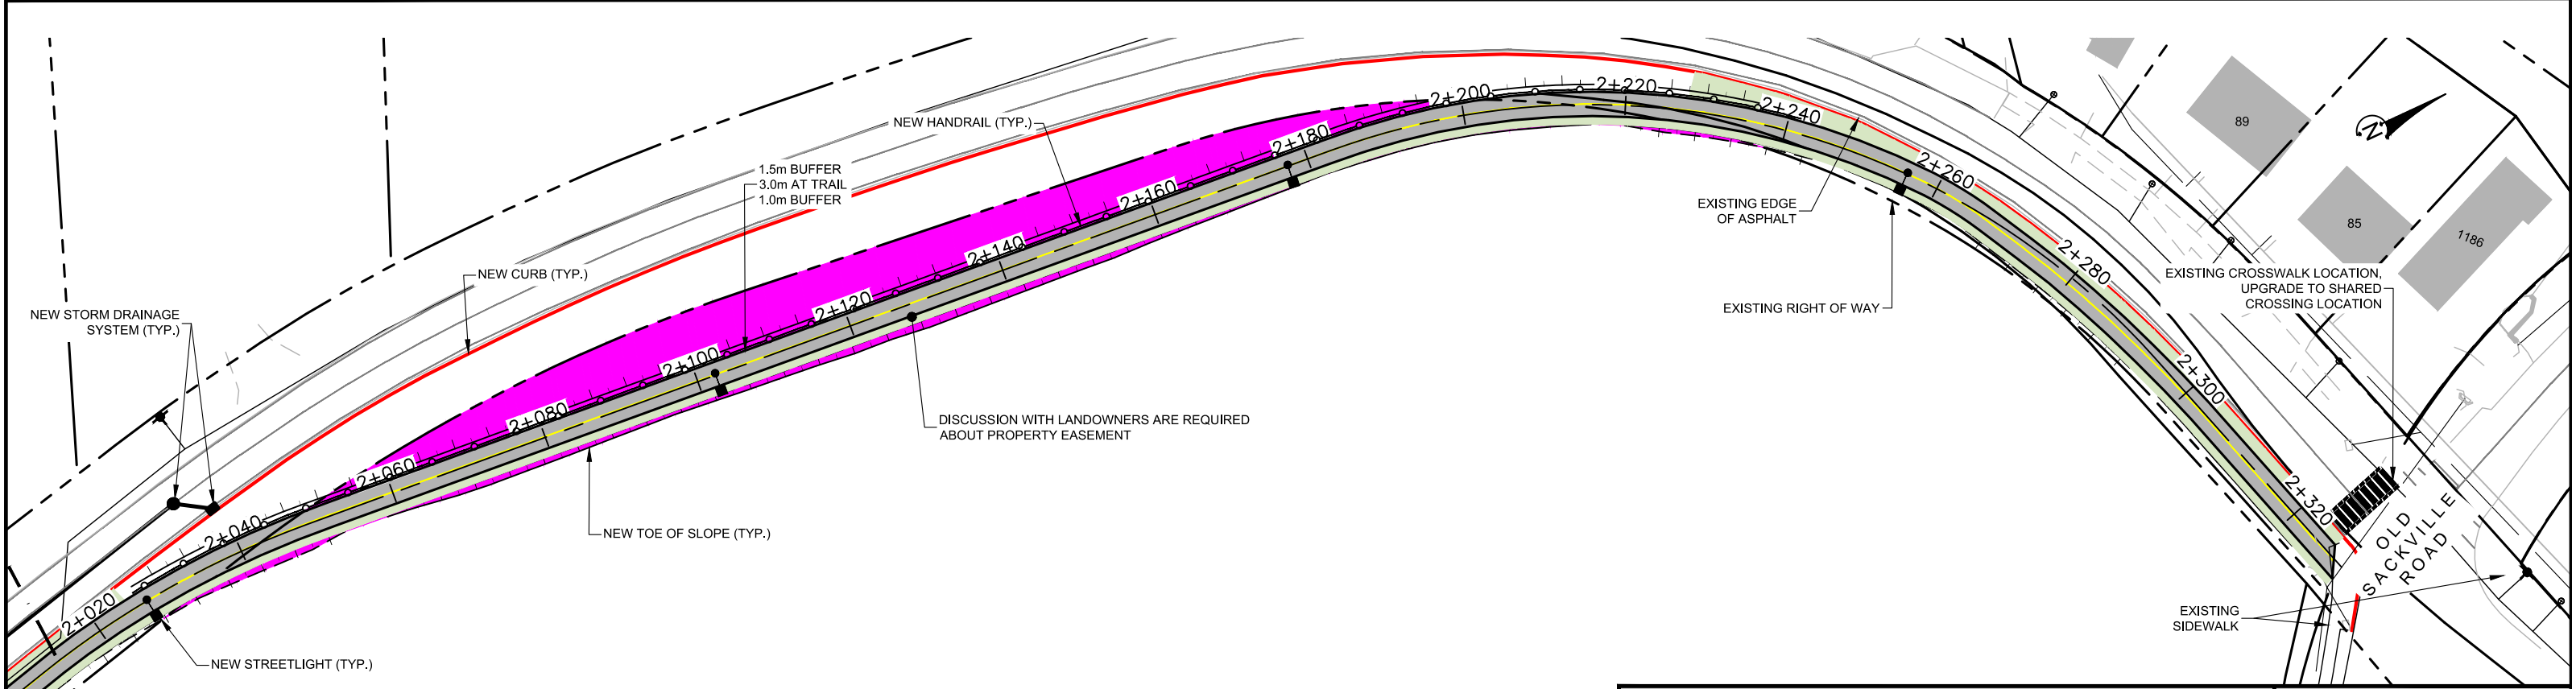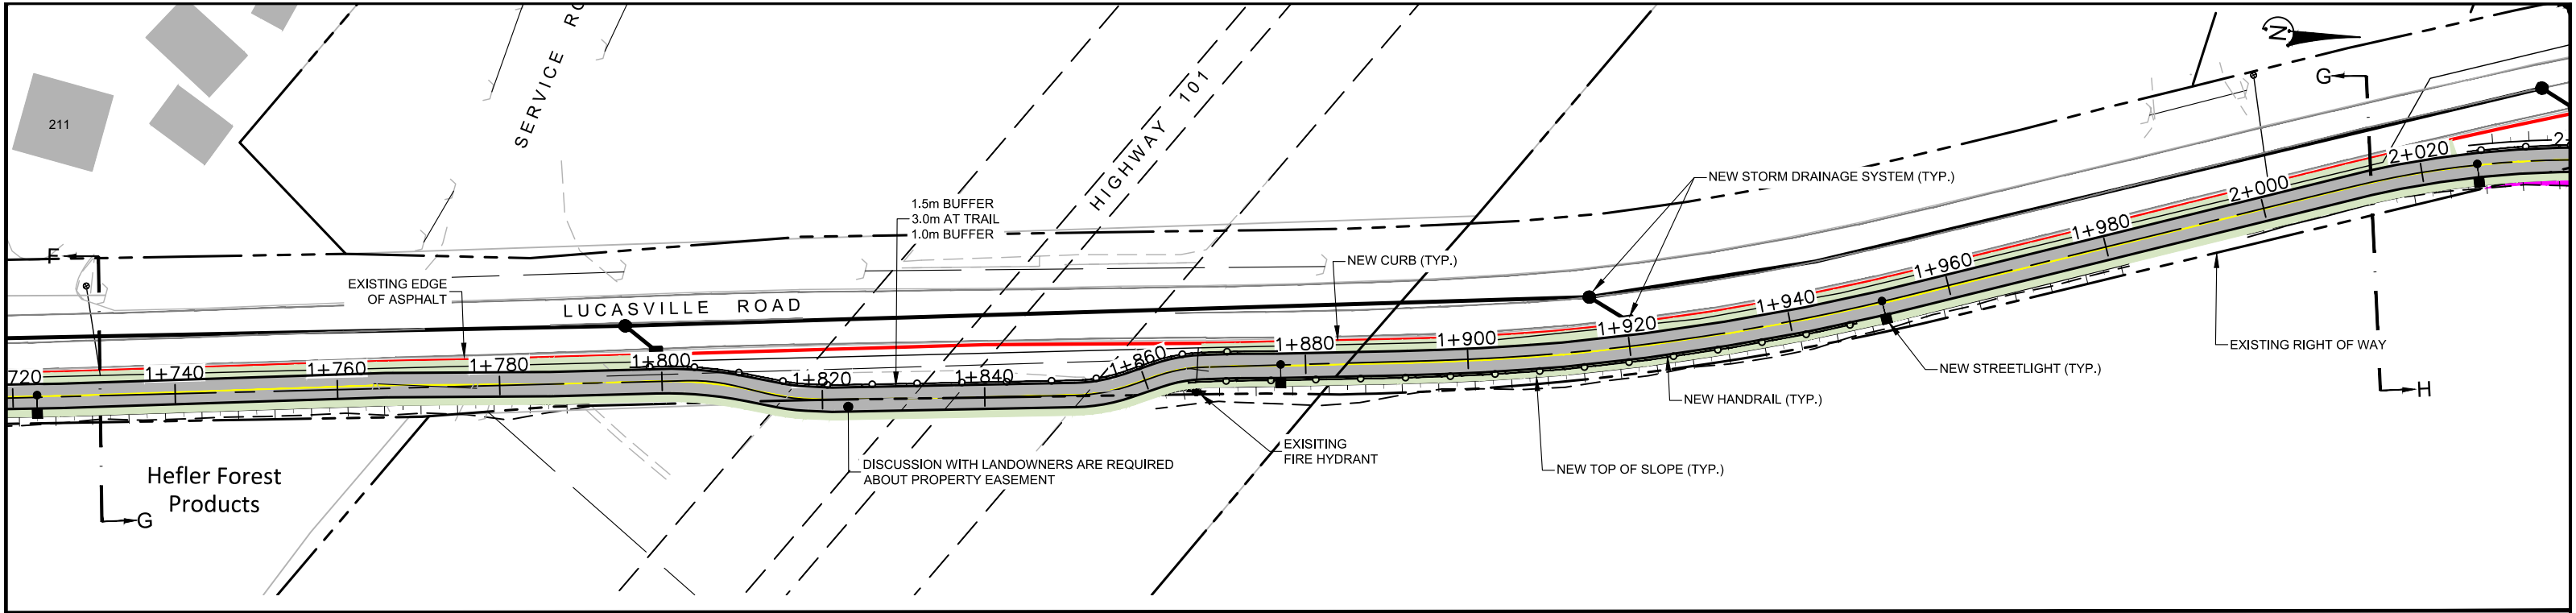

Title:

SEGMENT 1 - CONCEPT
Lucasville Road AT Connector
Option 2 - East Side
Lucasville, Nova Scotia

Date: October 19, 2021

Project #: 181-11813-01

SCALE: 1:750 METRIC

8	4	0	10	20	30	40	50
10	6	2					

HALIFAX

wsp