



STREET RECAPITALIZATION, NEW SIDEWALK AND TRAFFIC CALMING
RENFREW STREET

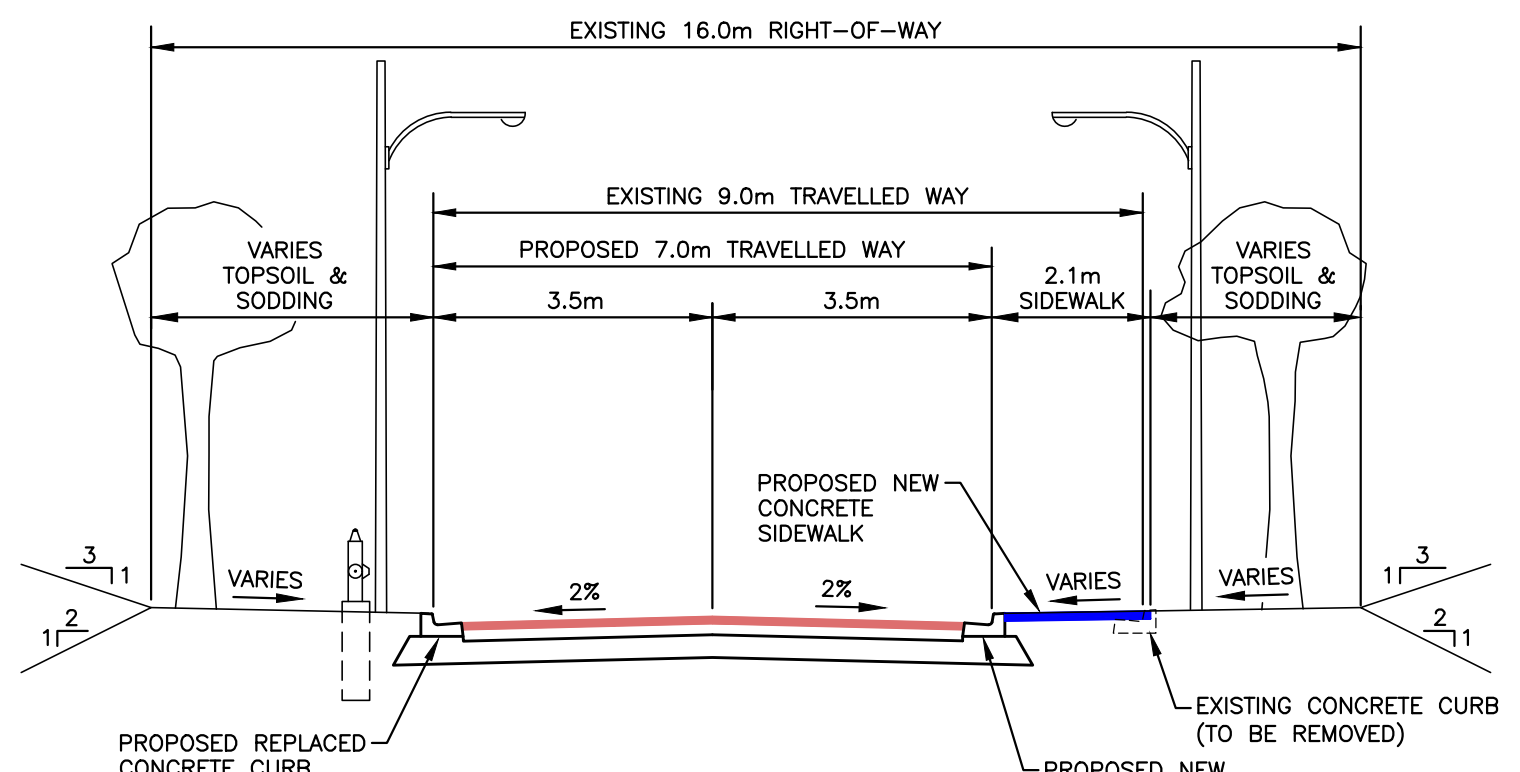

TYPICAL CROSS SECTION - RENFREW STREET
(LOOKING NORTH)
SCALE: NTS

PLAN LEGEND	
EXISTING	PROPOSED
CONCRETE SURFACE	CONCRETE SURFACE
ASPHALT SURFACE	ASPHALT SURFACE
CONCRETE CURB	CONCRETE CURB
SPEED HUMP	SPEED HUMP

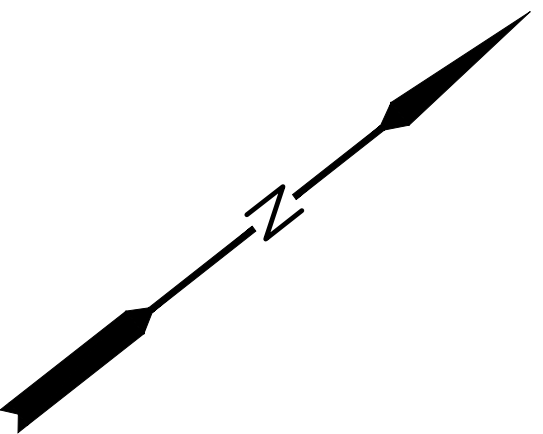

RENFREW STREET
PLEASANT ST TO GLENVIEW DR
DARTMOUTH - EAST REGION

STREET RECAPITALIZATION,
NEW SIDEWALK AND TRAFFIC CALMING

Date 03/09/2021	Drawn TM	Tender No. 21-226
Scale Horz: 1:500 Vert: N/A	Checked	Sheet 1 Of 1
Reference	Survey No. SU20081E	Drawing No. 21021609