




KEY DIRECTIONS:

Protect the mature trees, create new planting beds, improve pedestrian routes and widen sidewalks around the edge.

Redevelop the southern end with a new fountain plaza, barrier-free access, terraced seating, picnic tables, and movable furniture in sunny lawn areas.

LEGEND:

- 1 RABBIE BURNS PLAZA
- 2 COMMUTER ROUTE GEOMETRY STRENGTHENED
- 3 MATURE TREES
 - 6M wide mulched woodland planting bed
 - Preserved from soil compaction
 - Edging creates strong definition between tree planting beds & paths
- 4 WIDENED SIDEWALK
- 5 FLEXIBLE OPEN GREENSPACE
- 6 NARROWER CENTRAL SPINE FOR PEDESTRIANS
- 7 PERENNIAL PLANTING BEDS
- 8 SIR WALTER SCOTT PLAZA
- 9 MULCHED WOODLAND PLANTING BED
- 10 OLAND MEMORIAL FOUNTAIN PLAZA
- 11 SEATING TERRACES
- 12 BARRIER FREE ACCESS RAMP
- 13 STEPS FROM WILLIAM ALEXANDER PLAZA TO OLAND FOUNTAIN
- 14 WILLIAM ALEXANDER PLAZA

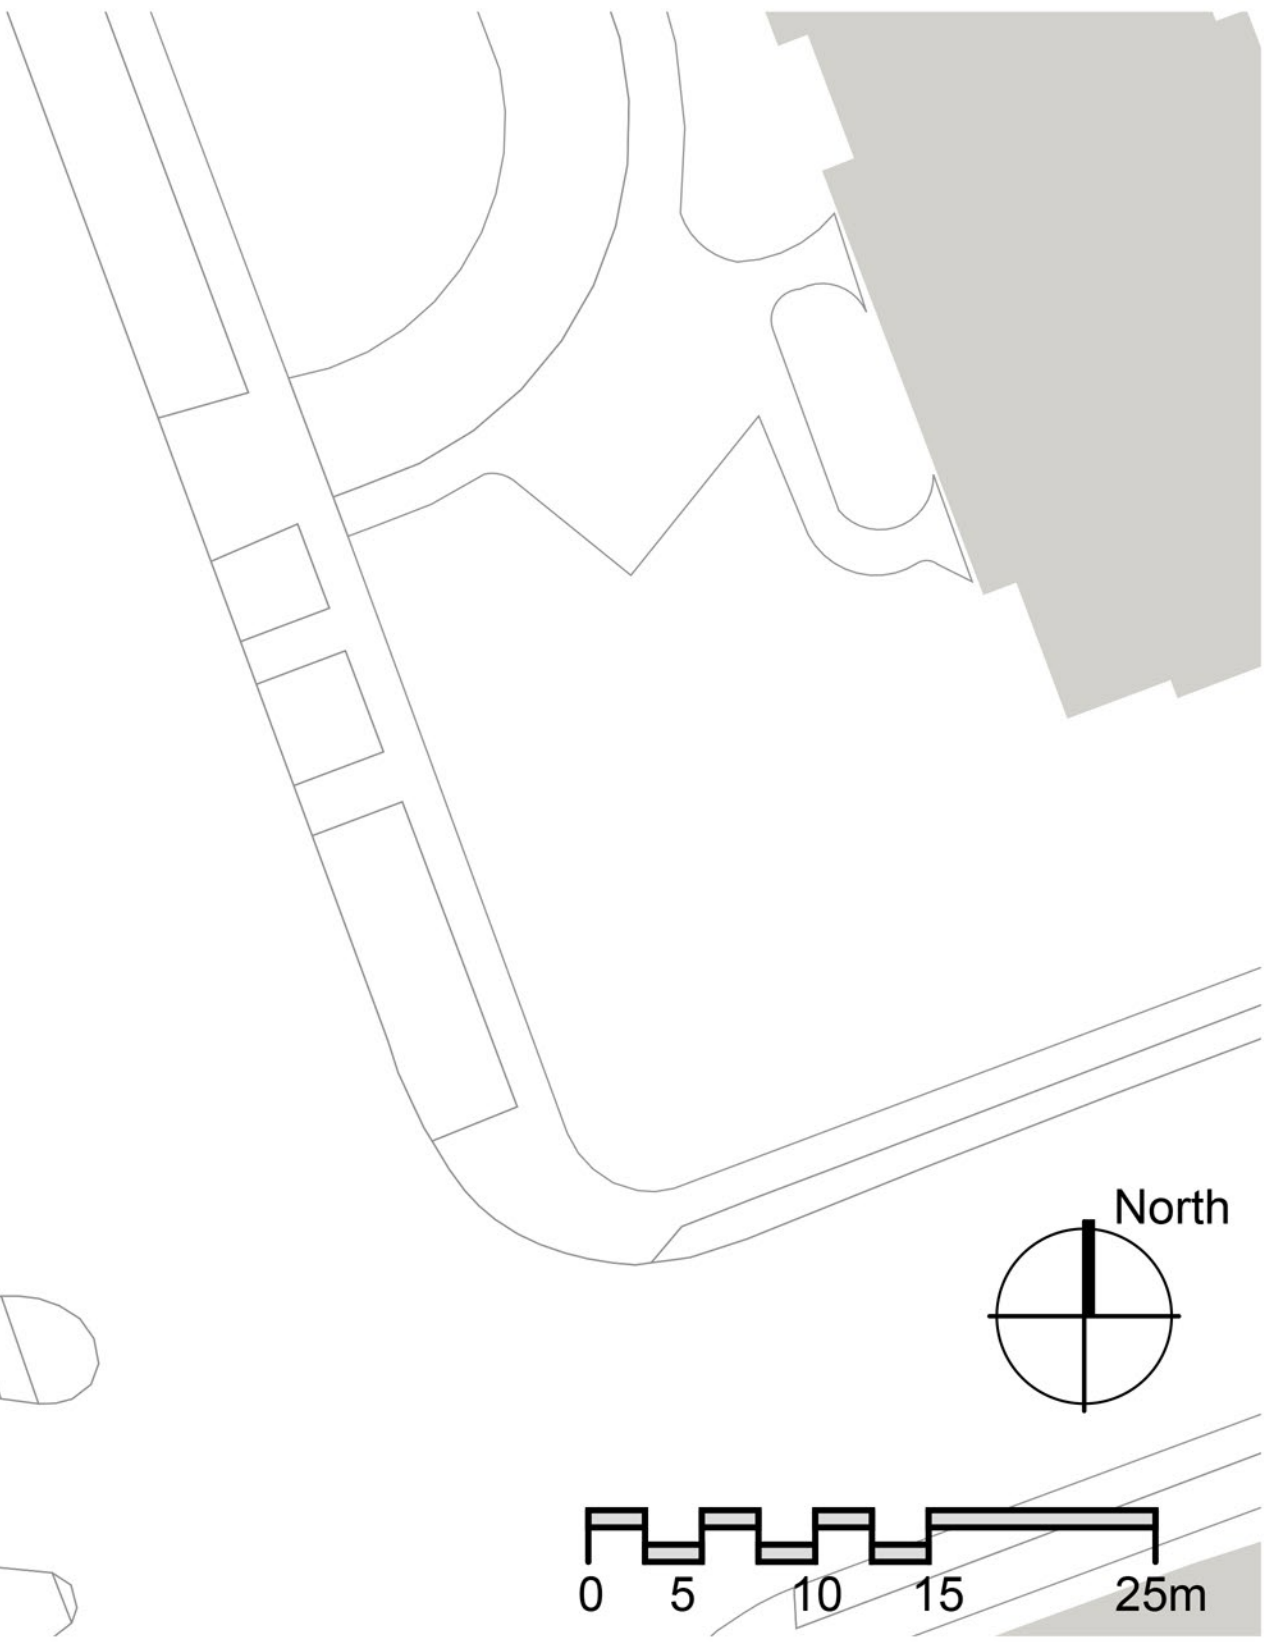

VICTORIA PARK
MASTER PLAN