
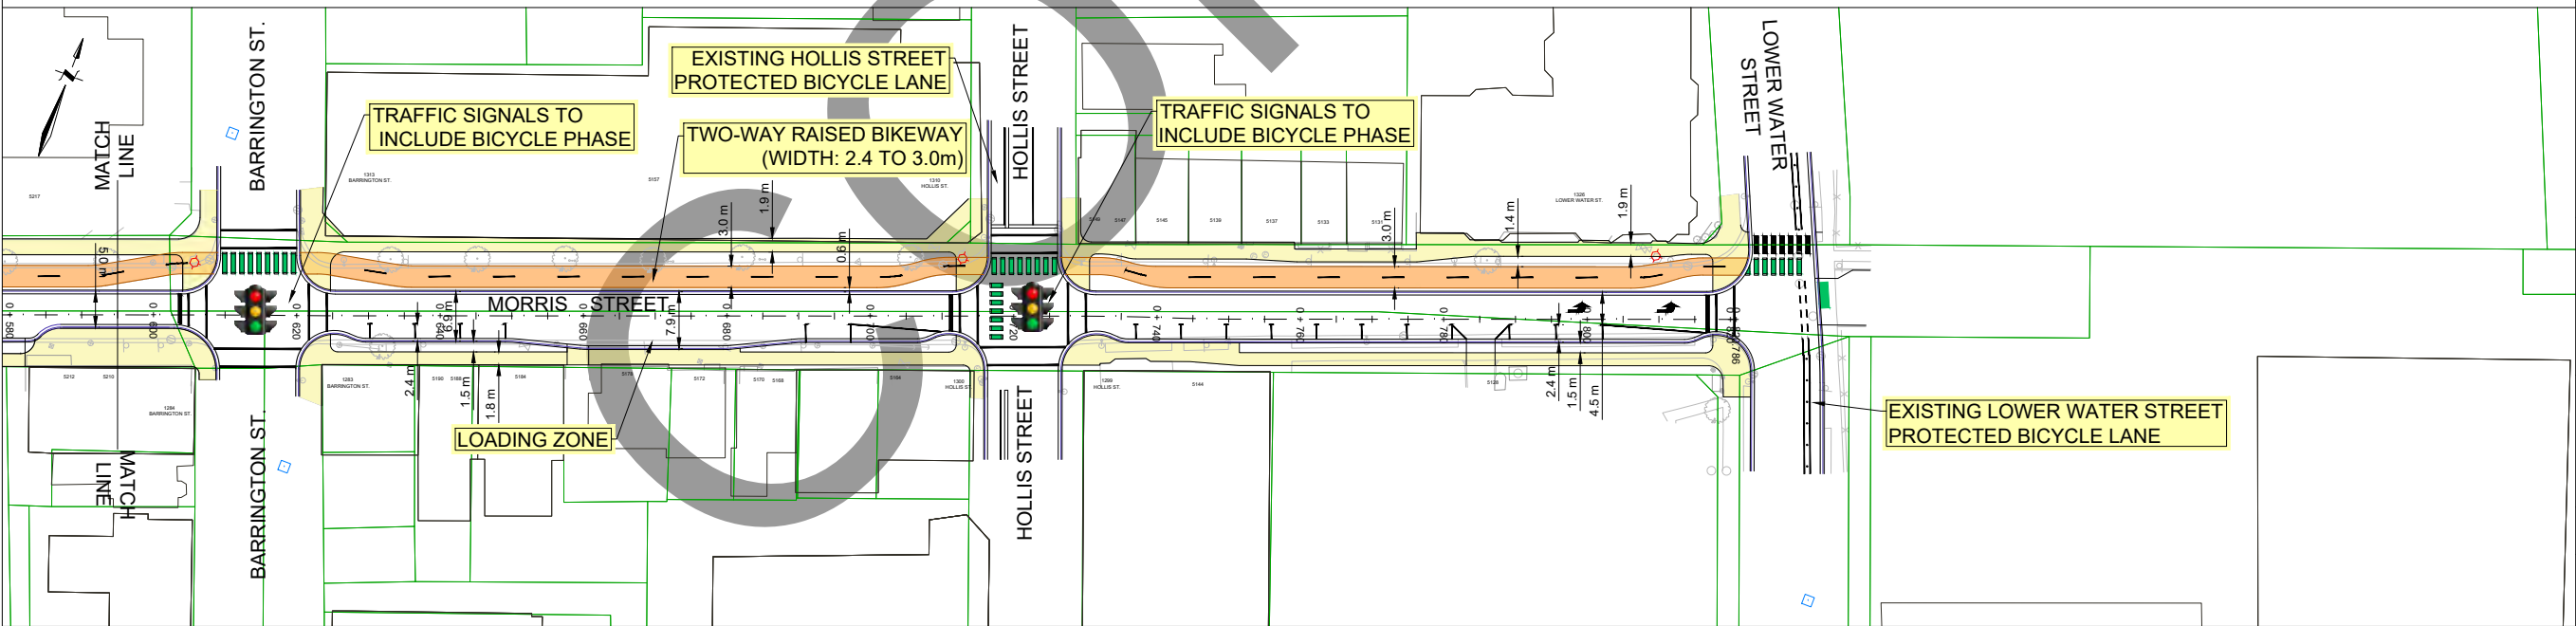
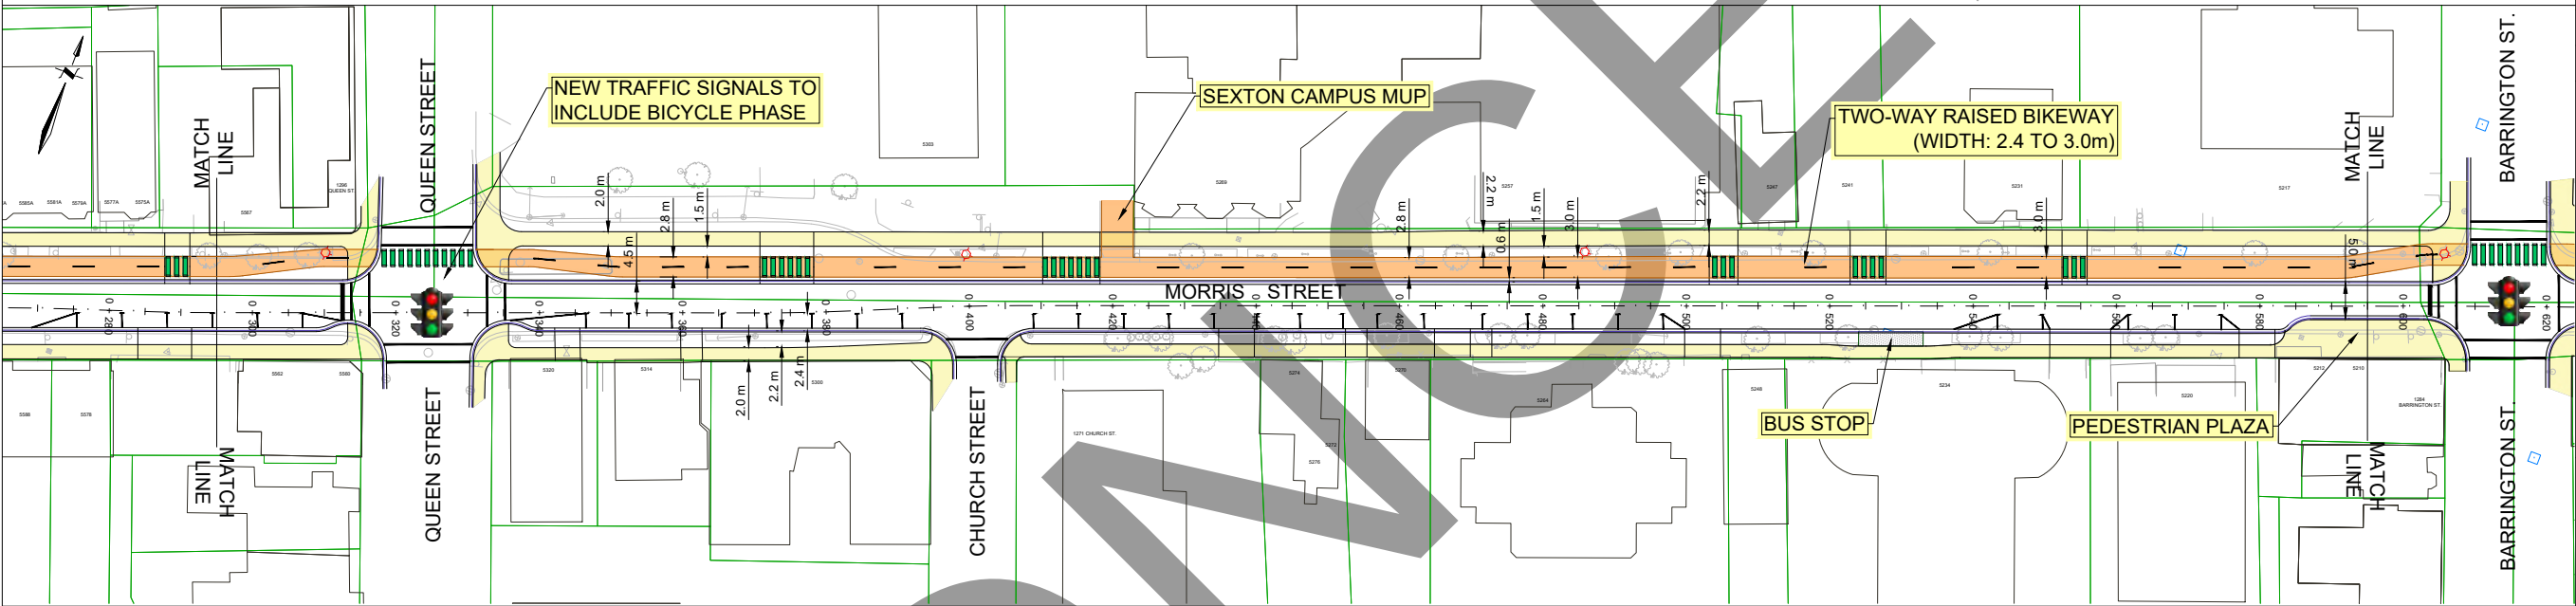


CONCEPT 1A - MORRIS STREET TWO-WAY RAISED BIKEWAY AND ONE-WAY TRAFFIC

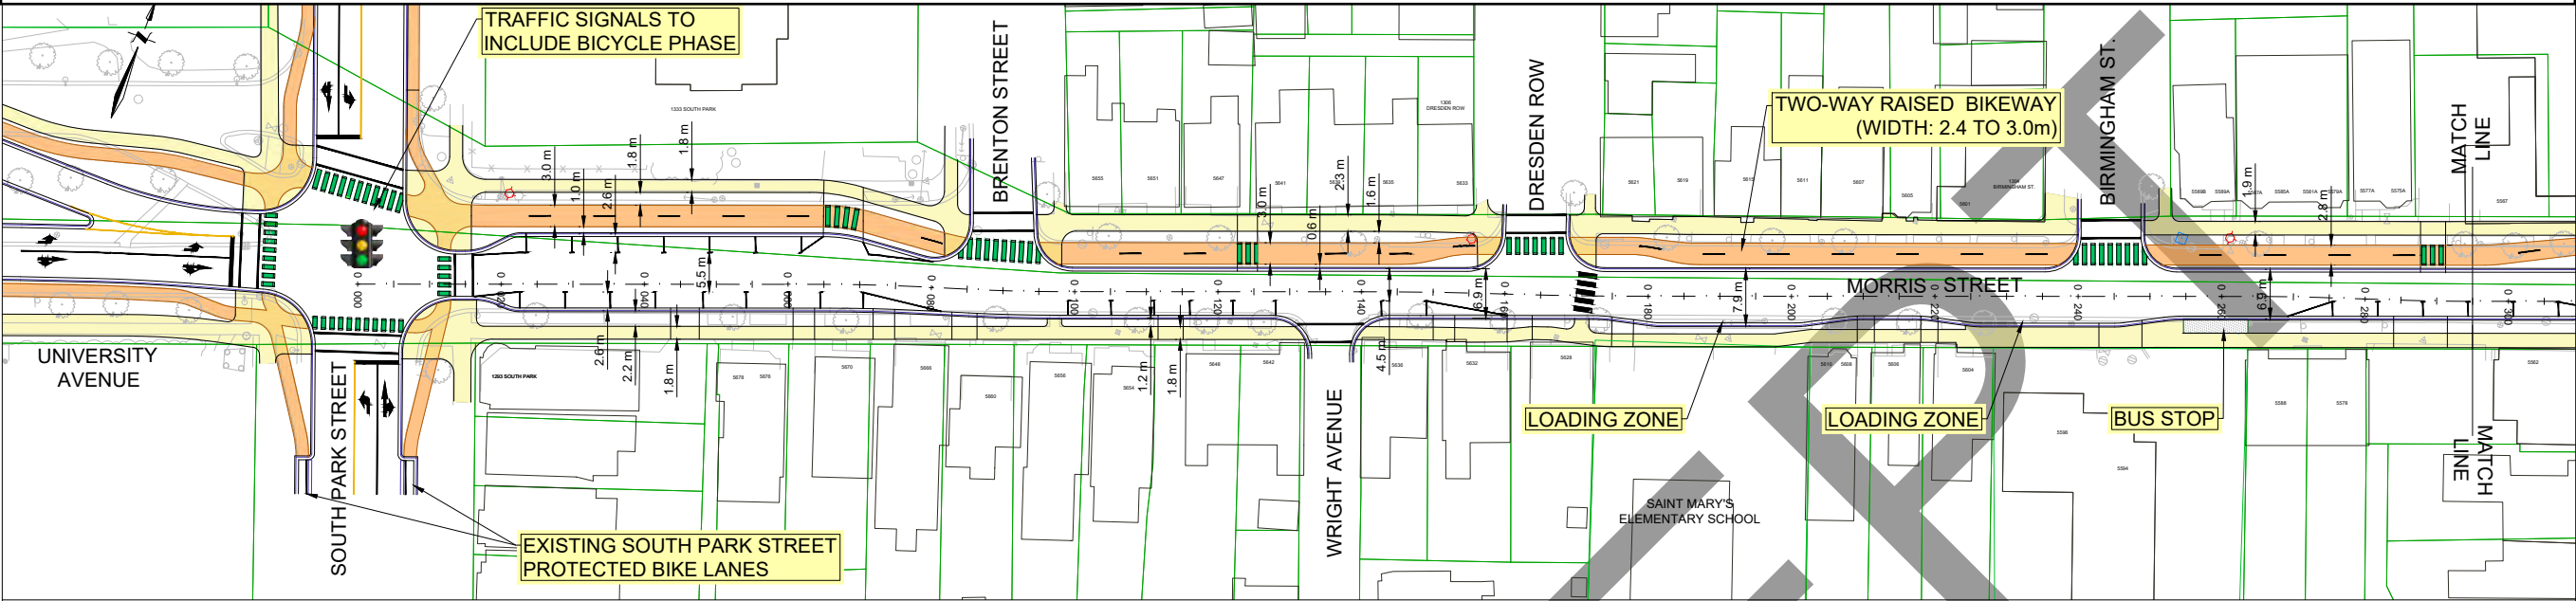

NOTES

NOTE: ALL DIMENSIONS REPRESENT A 30% DESIGN OF THE CONCEPT, WHICH COULD CHANGE SHOULD HRM PROCEED TO PRELIMINARY AND DETAILED DESIGN.

H	MAY 12/22	ISSUED FOR REVIEW	JTGB	PA
NO.	DATE	REVISIONS	BY	APPR.


HALIFAX

UPLAND
ENGLOBE

PRELIMINARY ONLY
DATE PLOTTED: MAY 12, 2022
NOT TO BE USED FOR CONSTRUCTION

PROJECT TITLE	
PENINSULA SOUTH COMPLETE STREETS STUDY	
HALIFAX REGIONAL MUNICIPALITY	NS
DRAWING TITLE	
SEGMENT 1 EAST CONNECTION CONCEPTS CONCEPT 1A MORRIS STREET TWO-WAY RAISED BIKEWAY AND ONE-WAY TRAFFIC	
Scale	Drawn By JTGB Checked By PA/AT Sheet 37 of 80
Design By JTGB Cadd Check ---	
File Name 18104-5 MORRIS ST. FUNCTIONAL DESIGN 1.DWG	
Drawing No. C37 - MORRIS ST. CONCEPT 1A	

CONCEPT 2A - UNIVERSITY AVENUE ONE-WAY RAISED BICYCLE LANES

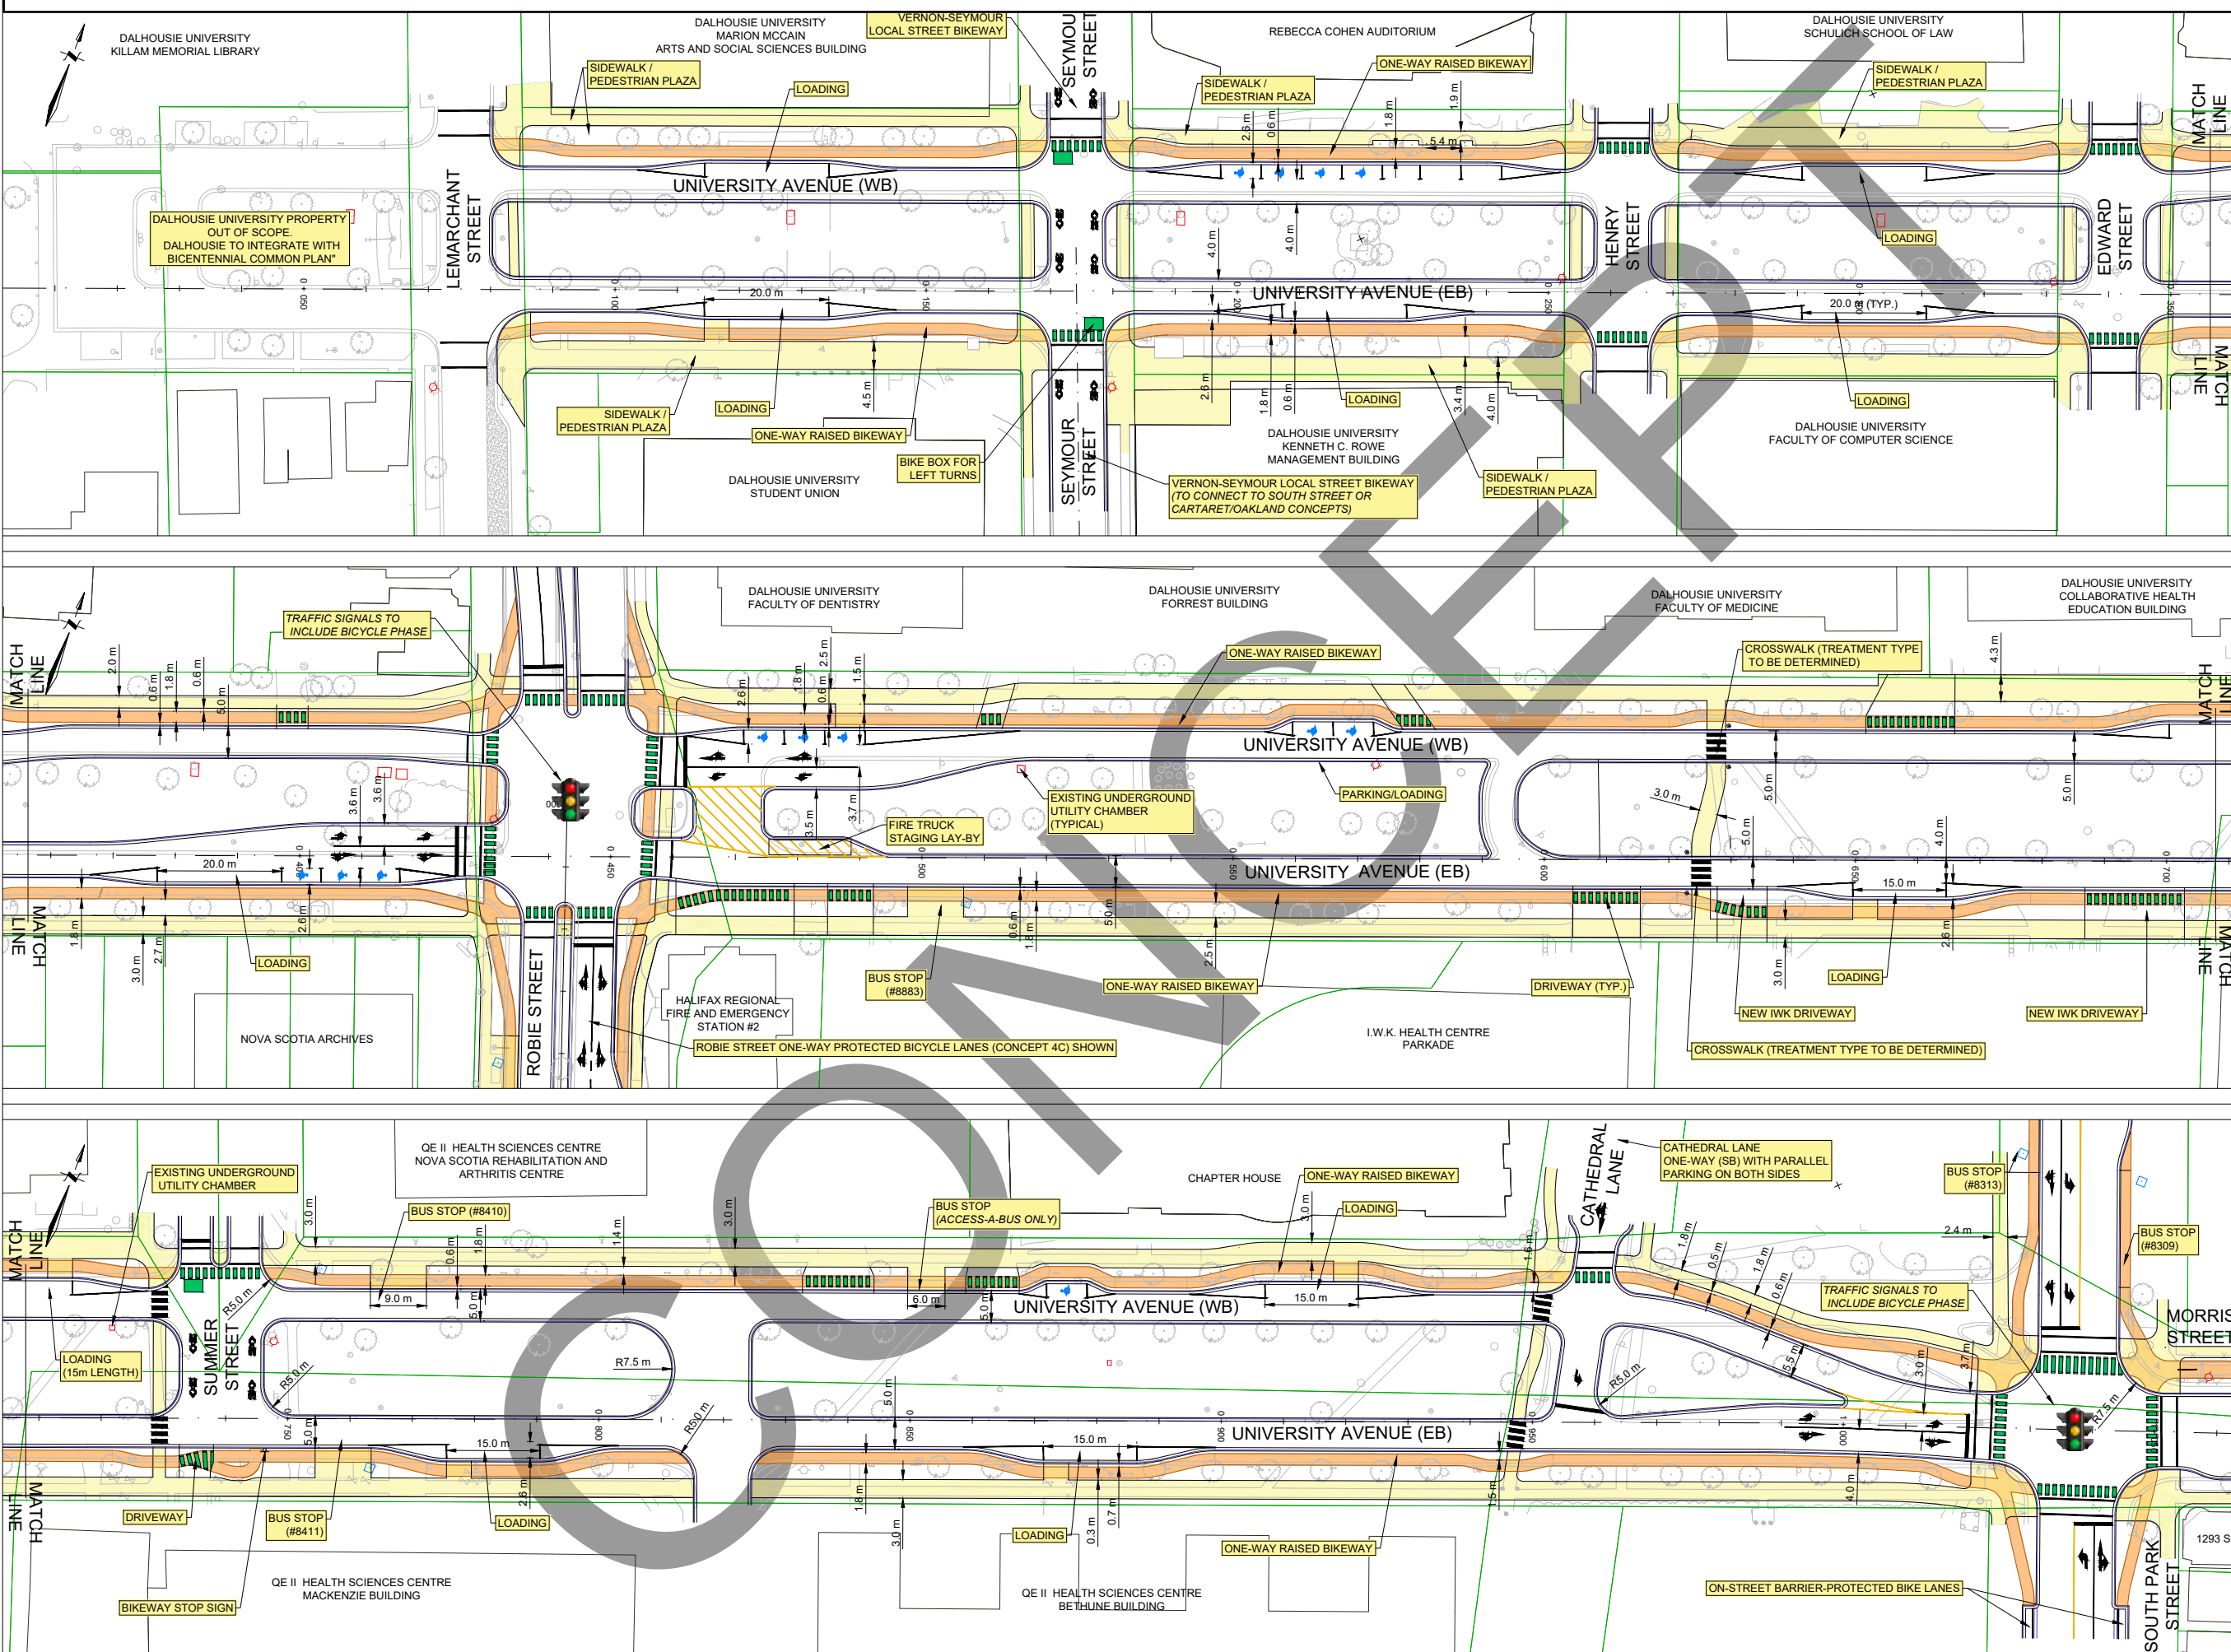

NOTES

NOTE: ALL DIMENSIONS REPRESENT A 30% DESIGN OF THE CONCEPT, WHICH COULD CHANGE SHOULD HRM PROCEED TO PRELIMINARY AND DETAILED DESIGN.

H	MAY 12/22	ISSUED FOR REVIEW	JTGB	PA
NO.	DATE	REVISIONS	BY	APPR.

HALIFAX

UPLAND

ENGLOBE

PRELIMINARY ONLY

DATE PLANNED: MAY 12, 2022

NOT TO BE USED FOR CONSTRUCTION

PROJECT TITLE

PENINSULA SOUTH COMPLETE STREETS STUDY

HALIFAX REGIONAL MUNICIPALITY

NS

DRAWING TITLE

SEGMENT 2

UNIVERSITY AVENUE CONCEPTS

CONCEPT 2A

UNIVERSITY AVENUE

ONE-WAY RAISED BICYCLE LANES

Scale

5m 0 10m

(1:500 FULL SCALE)

Drawn By

JTGB

Checked By

PA/AT

Design By

JTGB

Cadd Check

Sheet

64 of 80

File Name


18104-5 UNIVERSITY AVE. FUNCTIONAL DESIGN OPTION 1B.DWG

Drawing No.

C64 - UNIVERSITY CONCEPT 2A

02/01/18 10:45:05 - C - PENINSULA SOUTH CAD DESIGN/DESIGN DRAWINGS/18104-5 UNIVERSITY AVE. FUNCTIONAL DESIGN OPTION 1B.DWG 12/05/2022 7:19 AM

CONCEPT 2B - UNIVERSITY AVENUE TWO-WAY BIKEWAY IN MEDIAN

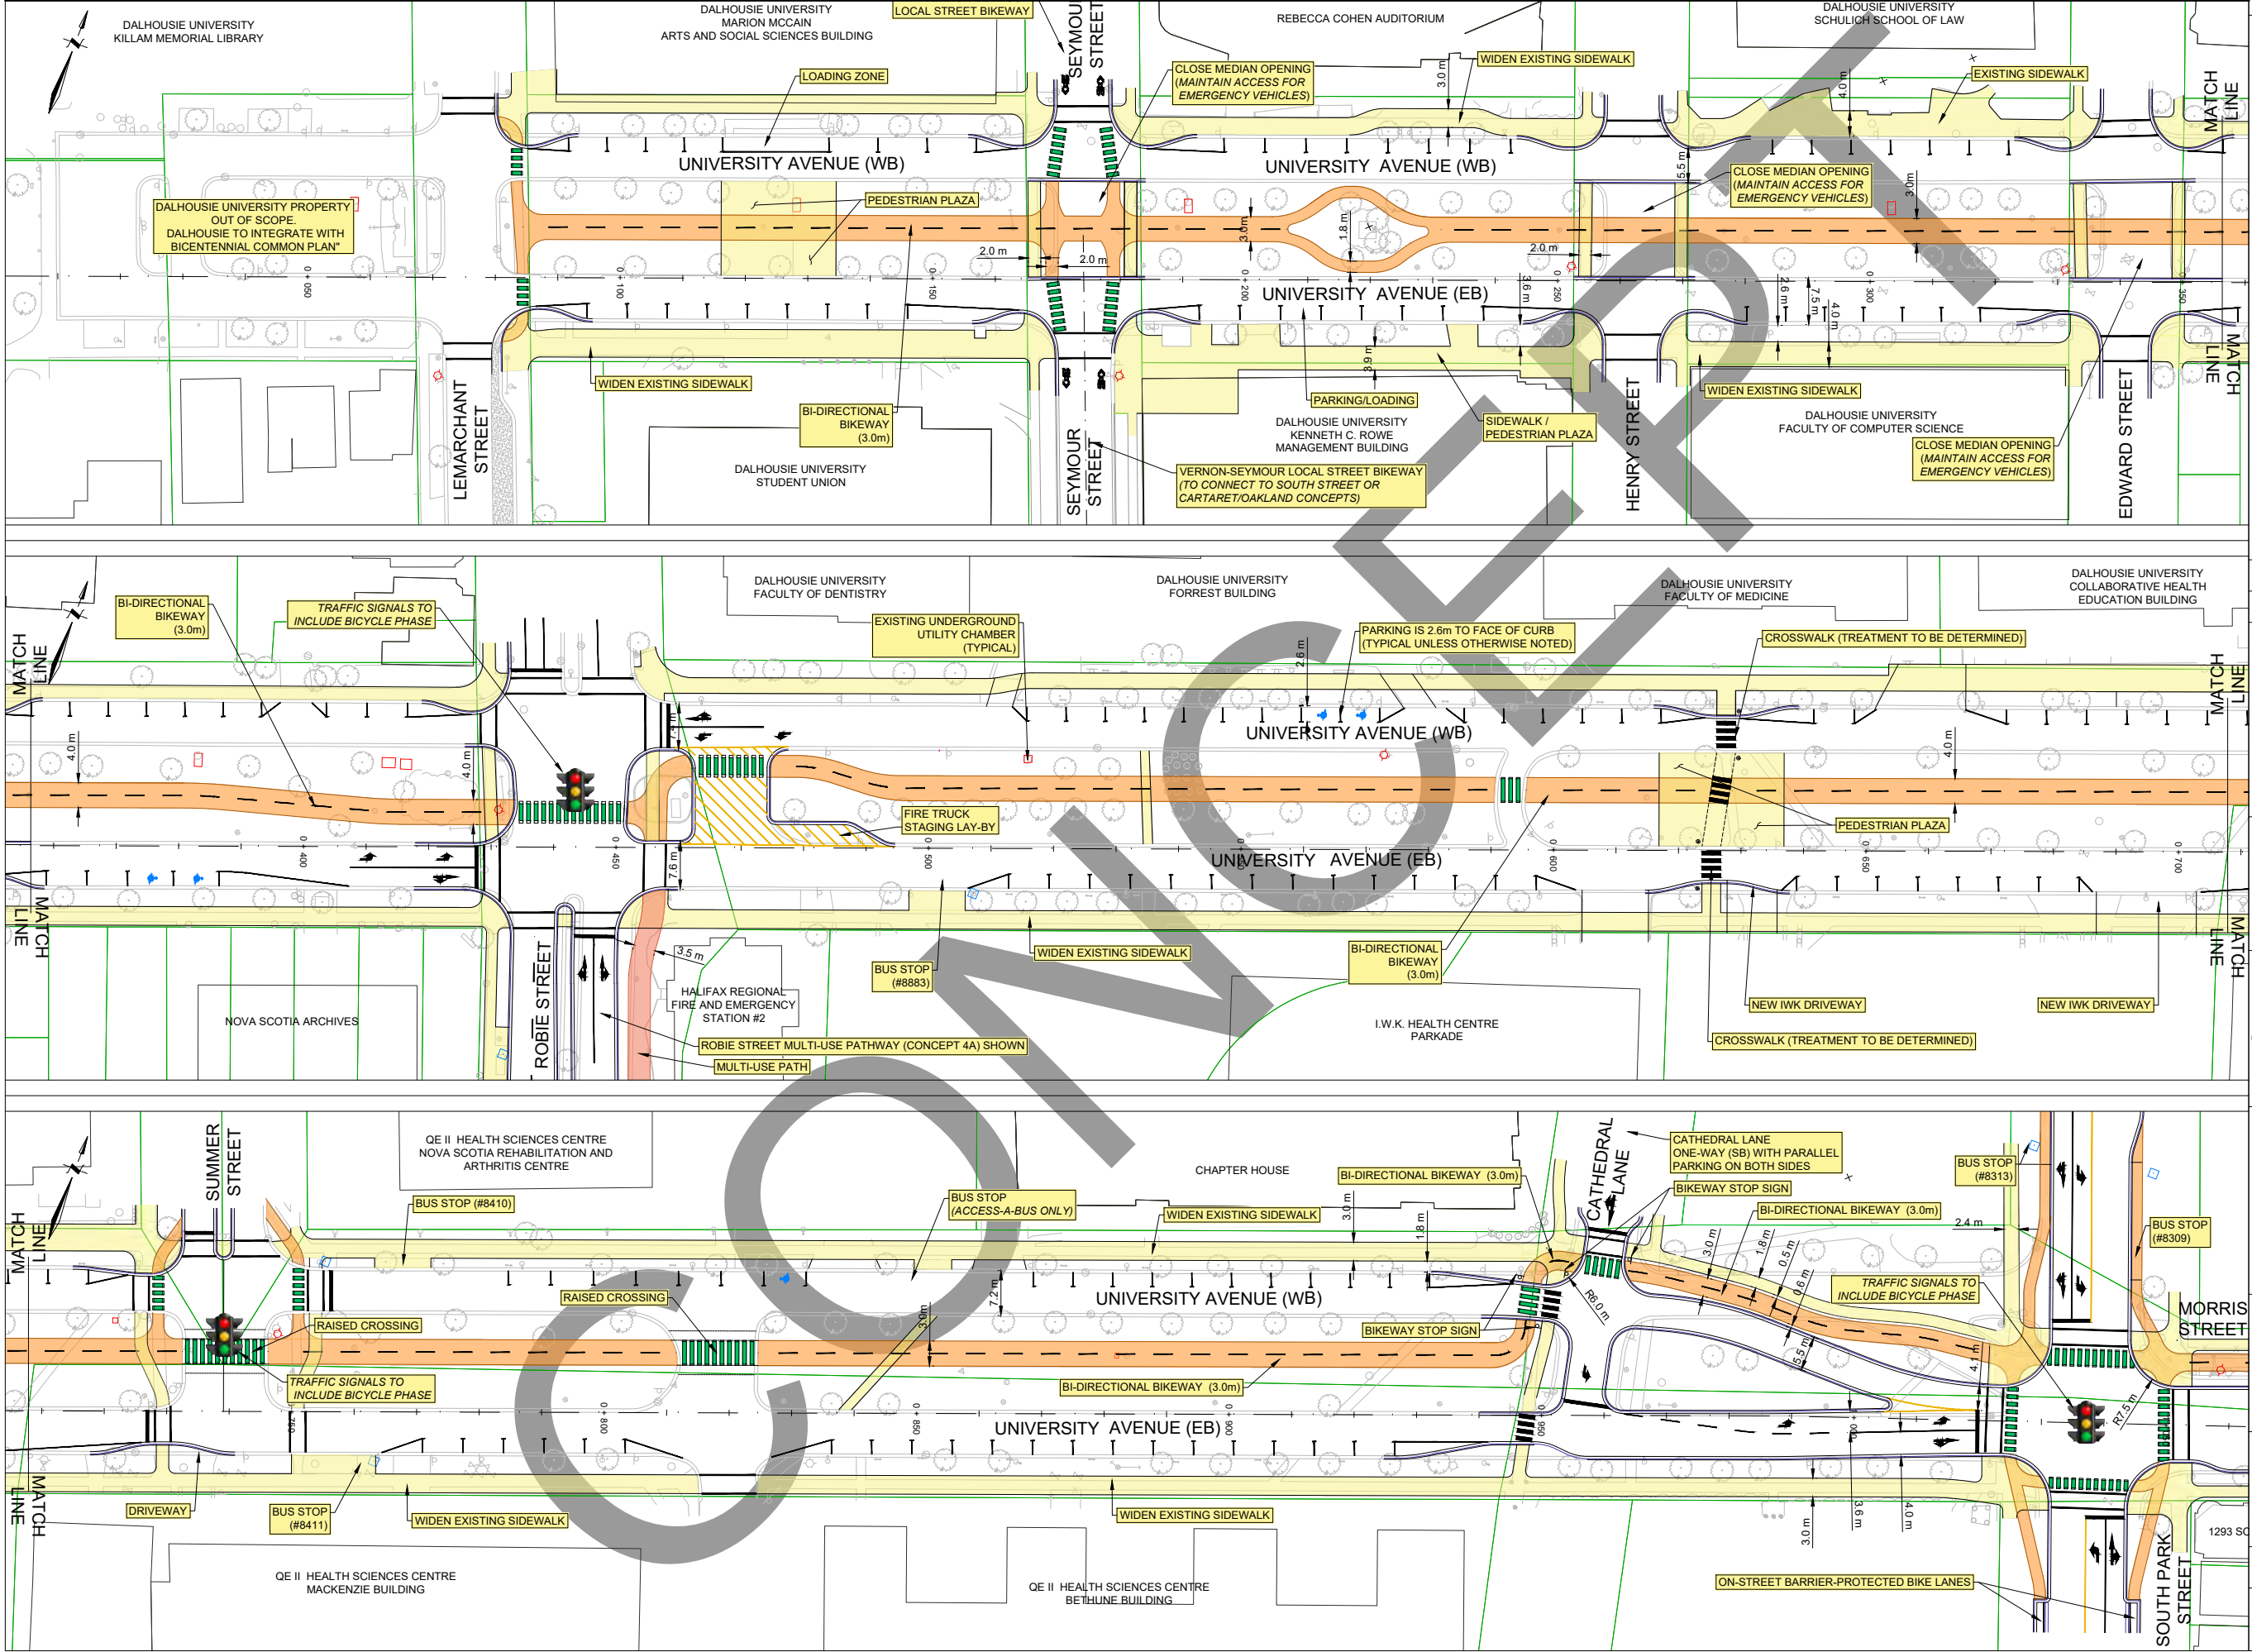

NOTES

NOTE: ALL DIMENSIONS REPRESENT A 30% DESIGN OF THE CONCEPT, WHICH COULD CHANGE SHOULD HRM PROCEED TO PRELIMINARY AND DETAILED DESIGN.

J	MAY 31/22	ISSUED FOR REVIEW	JTGB	PA
NO.	DATE	REVISIONS	BY	APPR.

HALIFAX

UPLAND

ENGLOBE

PRELIMINARY ONLY

DATE PLOTTED: MAY 31, 2022

NOT TO BE USED FOR CONSTRUCTION

PROJECT TITLE

PENINSULA SOUTH COMPLETE STREETS STUDY

HALIFAX REGIONAL MUNICIPALITY NS

DRAWING TITLE

SEGMENT 2
UNIVERSITY AVENUE CONCEPTS
CONCEPT 2B
UNIVERSITY AVENUE
TWO-WAY BIKEWAY IN MEDIAN

Scale

5m 0 10m
(1:500 FULL SCALE)

Drawn By

JTGB

Checked By

PA/AT

Design By

JTGB

Cadd Check

File Name

18104-5 UNIVERSITY AVE. FUNCTIONAL DESIGN OPTION 2.DWG

Drawing No.


C49 - UNIVERSITY CONCEPT 2B

Sheet

49 of 80

Q:\2018\18104-05-C - PENINSULA SOUTH\CAD\DESIGN\DRAWINGS\18104-5 UNIVERSITY AVE. FUNCTIONAL DESIGN OPTION 2.DWG, 31/05/2022 8:43 AM

CONCEPT 2C - UNIVERSITY AVENUE TWO-WAY BIKEWAY NORTH OF MEDIAN

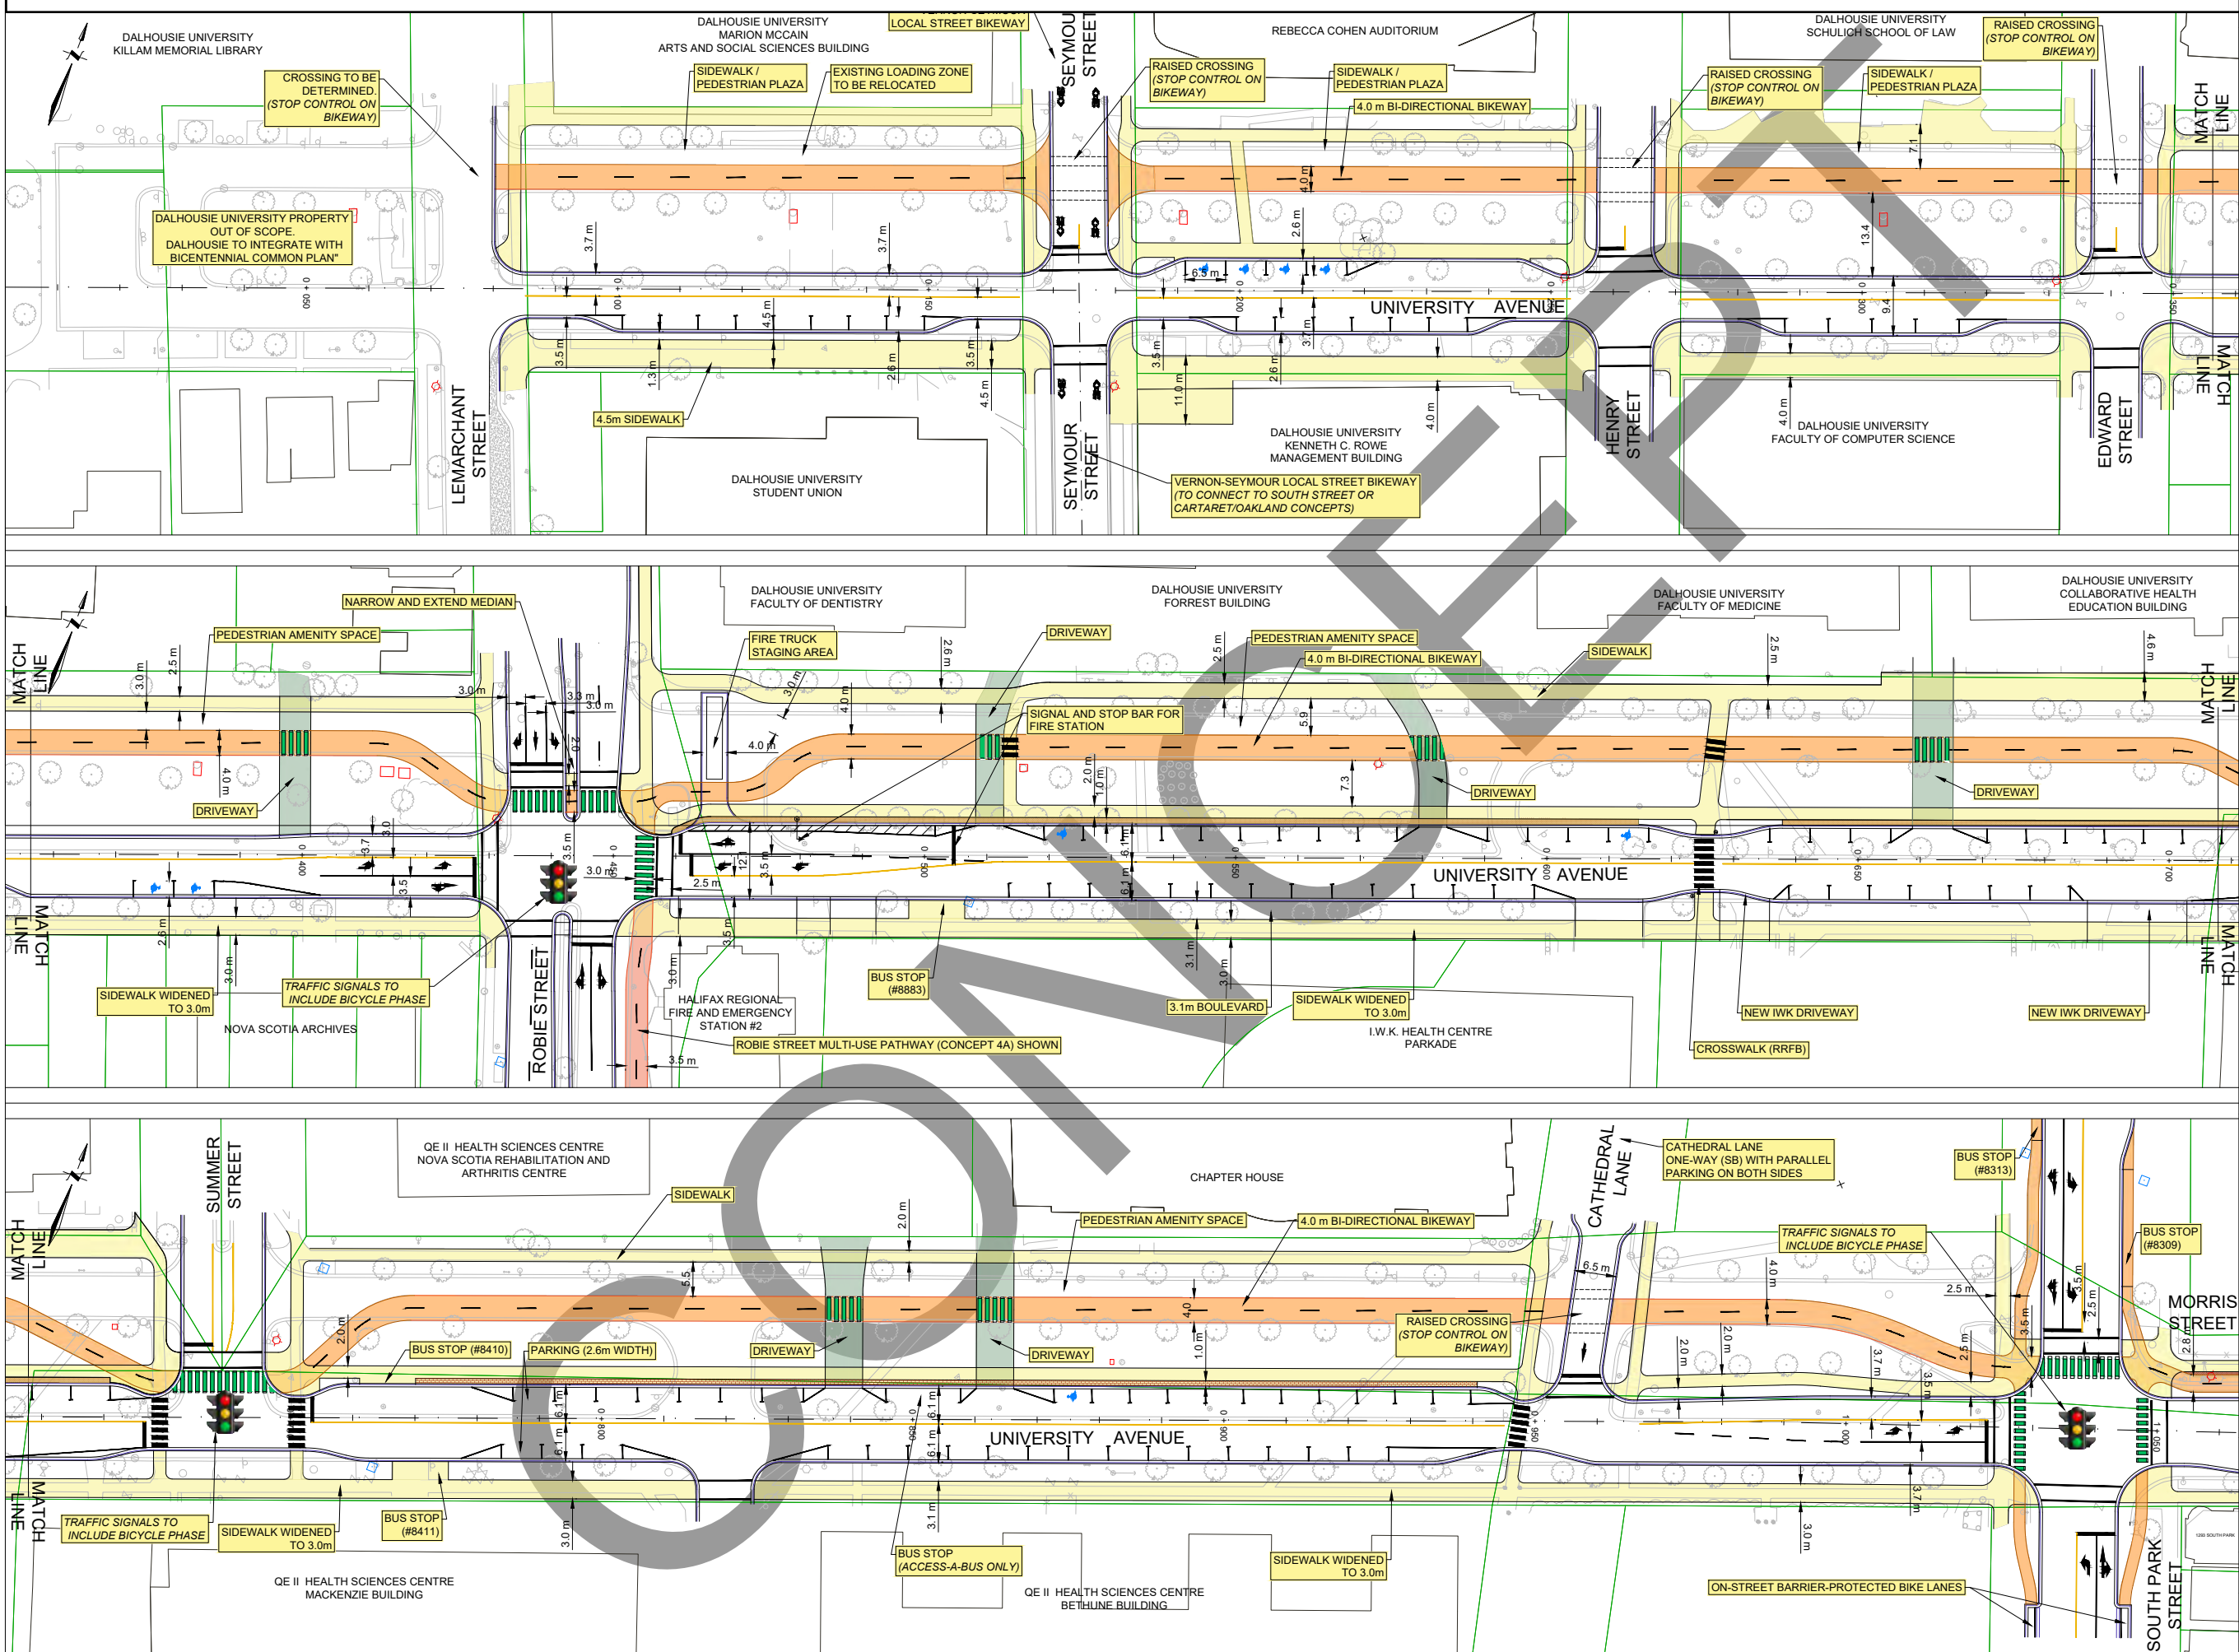

NOTES

NOTE: ALL DIMENSIONS REPRESENT A 30% DESIGN OF THE CONCEPT, WHICH COULD CHANGE SHOULD HRM PROCEED TO PRELIMINARY AND DETAILED DESIGN.

N	MAY 20/22	ISSUED FOR REVIEW	JTGB	PA
NO.	DATE	REVISIONS	BY	APPR.

HALIFAX

UPLAND
ENGLOBE

PRELIMINARY ONLY
DATE PLOTTED: MAY 20, 2022
NOT TO BE USED FOR CONSTRUCTION

PROJECT TITLE

PENINSULA SOUTH COMPLETE STREETS STUDY

HALIFAX REGIONAL MUNICIPALITY NS

DRAWING TITLE

SEGMENT 2
UNIVERSITY AVENUE CONCEPTS
CONCEPT 2C
UNIVERSITY AVENUE
TWO-WAY BIKEWAY NORTH OF MEDIAN

Scale

5m 0 10m
(1:500 FULL SCALE)

File Name

18104-5 UNIVERSITY AVE. FUNCTIONAL DESIGN OPTION 3.DWG



Drawing No.

C60 - UNIVERSITY CONCEPT 2C

Drawn By	Design By
JTGB	JTGB
Checked By	Cadd Check
PA/AT	---
Sheet	60 of 80

Q:\2018\18104-05-C - PENINSULA SOUTH\CAD\DESIGN\DRAWINGS\18104-5 UNIVERSITY AVE. FUNCTIONAL DESIGN OPTION 3.DWG, 20/05/2022 10:30 AM

CONCEPT 3A - SOUTH STREET TWO-WAY RAISED BIKEWAY

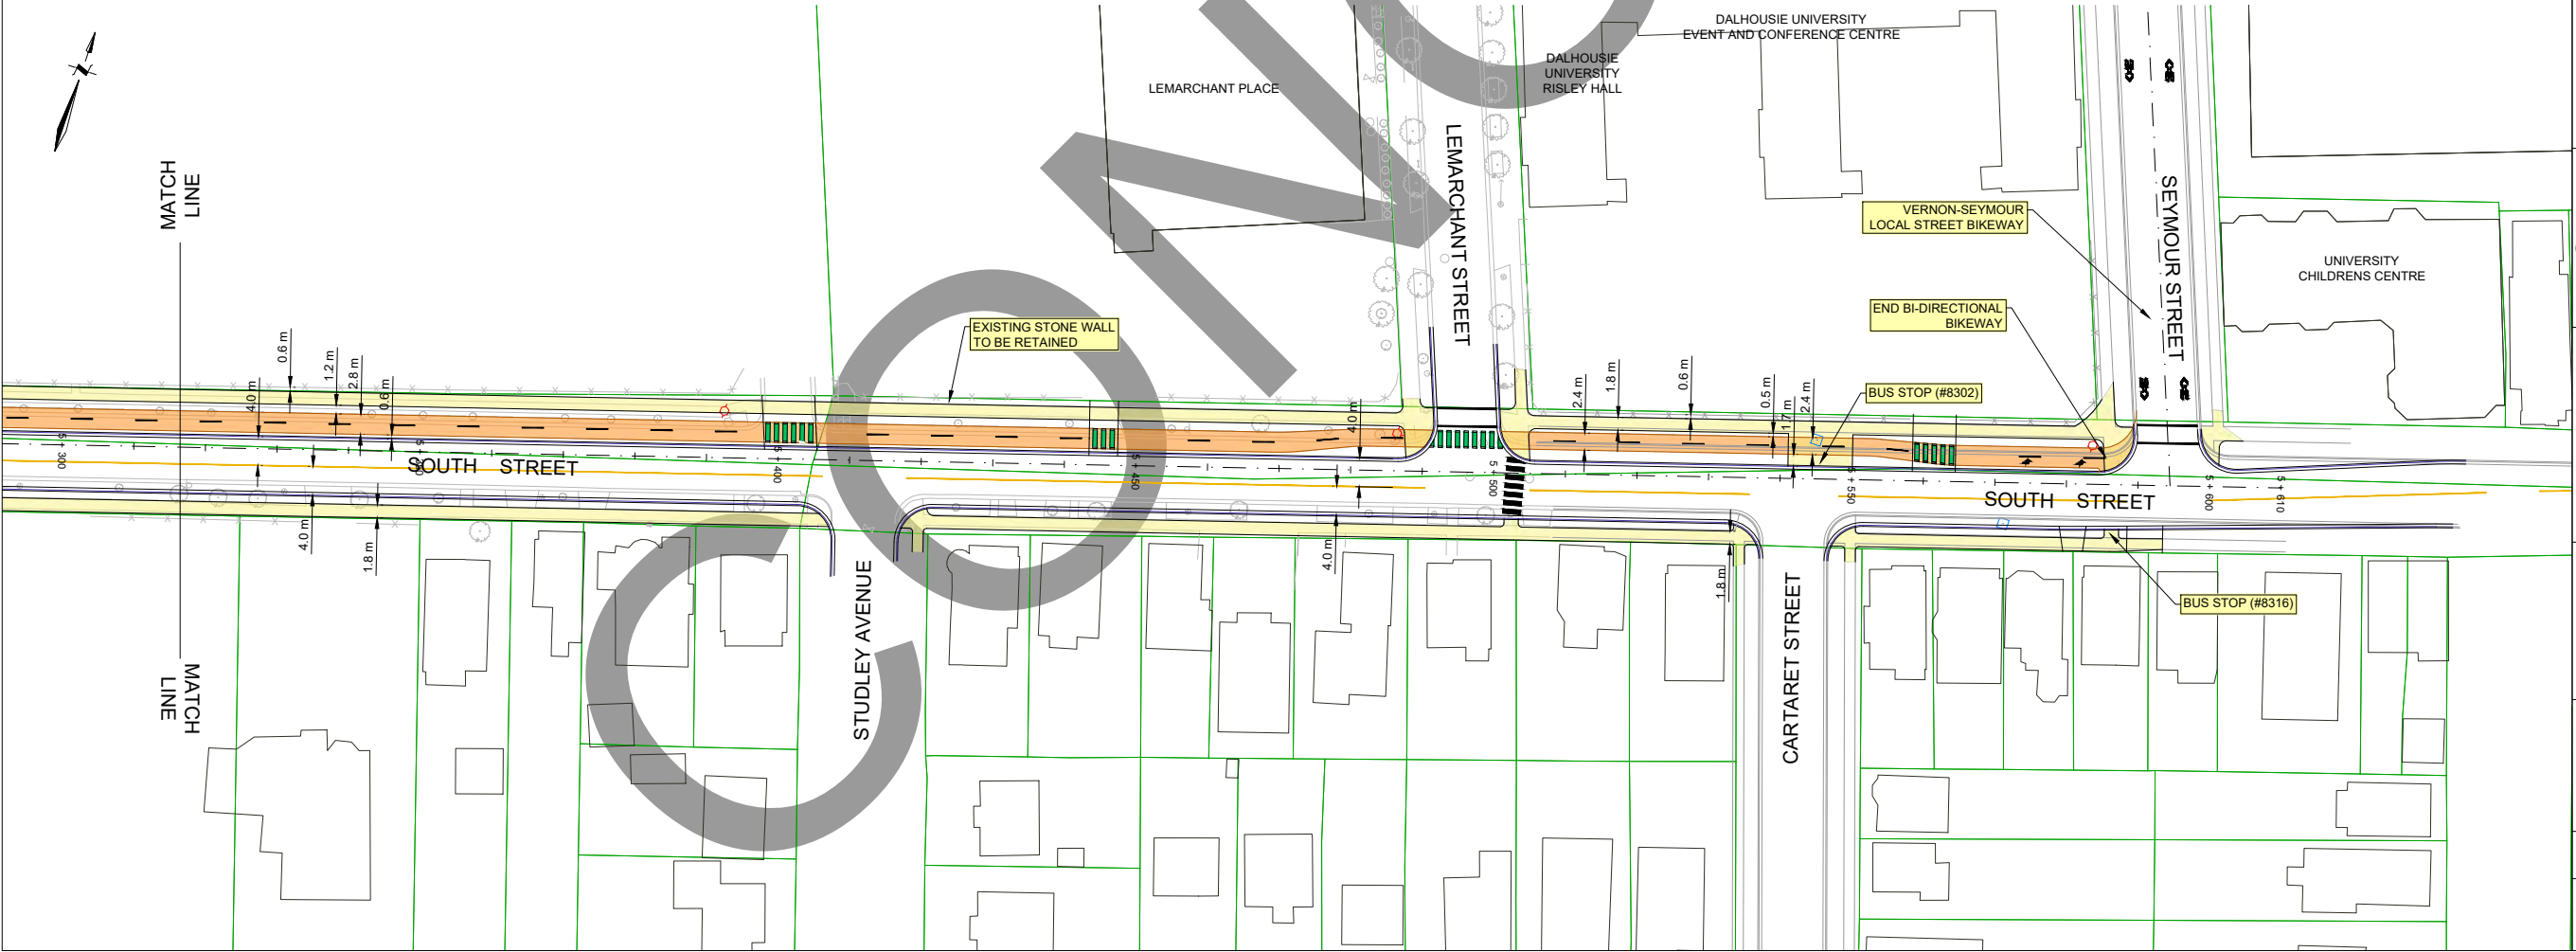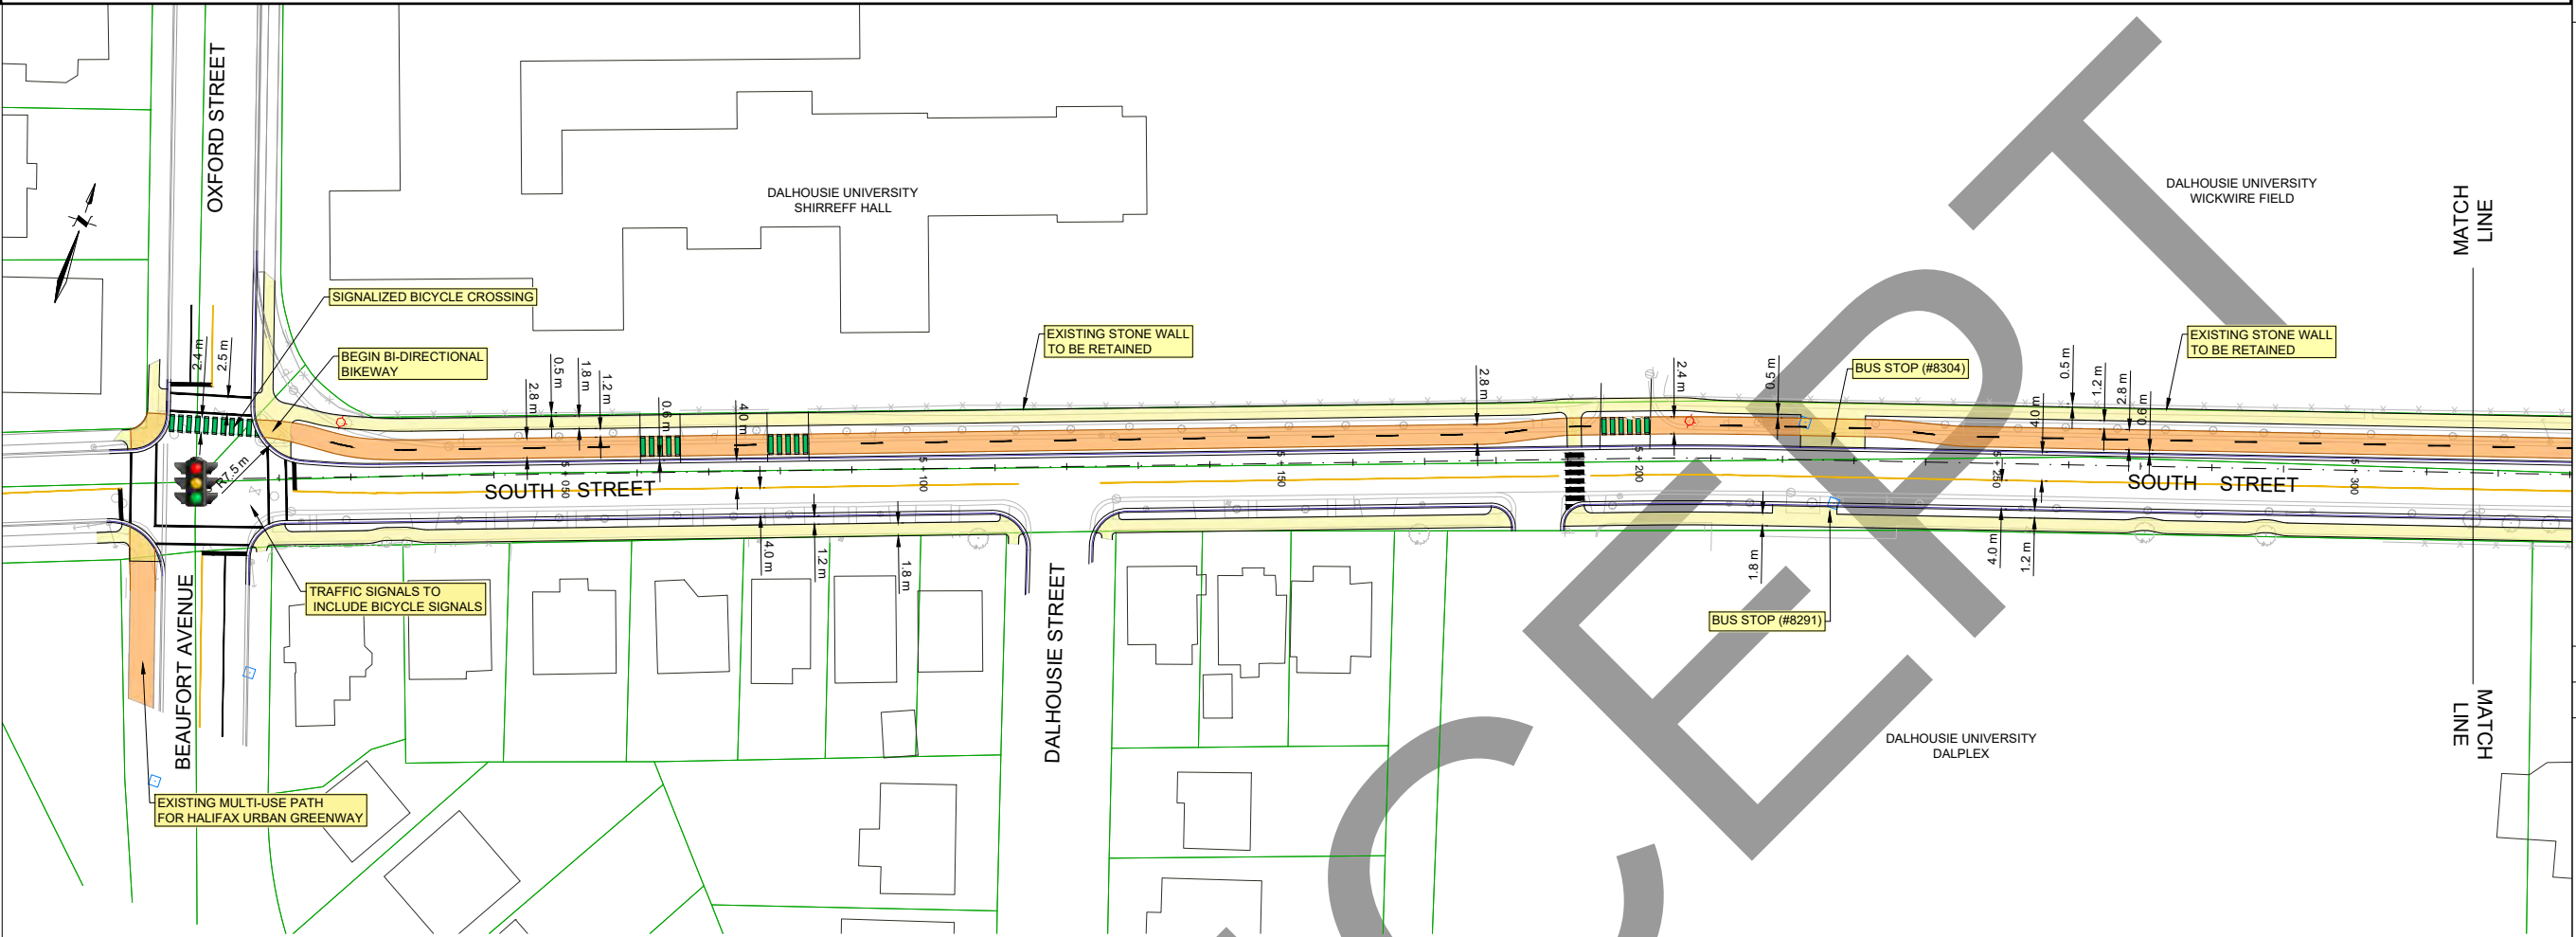

NOTES

NOTE: ALL DIMENSIONS REPRESENT A 30% DESIGN OF THE CONCEPT, WHICH COULD CHANGE SHOULD HRM PROCEED TO PRELIMINARY AND DETAILED DESIGN.

H	MAY 12/22	ISSUED FOR REVIEW	JTGB	PA
NO.	DATE	REVISIONS	BY	APPR.

HALIFAX

UPLAND

ENGLOBE

PRELIMINARY ONLY

DATE PLOTTED: May 12, 2022
NOT TO BE USED FOR CONSTRUCTION

PROJECT TITLE

PENINSULA SOUTH COMPLETE STREETS STUDY

HALIFAX REGIONAL MUNICIPALITY NS

DRAWING TITLE

SEGMENT 3
WEST CONNECTION CONCEPTS
CONCEPT 3A
SOUTH STREET
TWO-WAY RAISED BIKEWAY

Scale

2m 0 4m
(1:200 FULL SCALE)

Drawn By
JTGB

Design By
JTGB

Checked By
PA/AT


Cadd Check

Sheet 56 of 80

File Name
18104-5 UNIVERSITY AVE. FUNCTIONAL DESIGN OPTION 2.DWG

Drawing No.
C56 - SOUTH ST CONCEPT 3A

CONCEPT 4A - ROBIE STREET MULTI-USE PATHWAY

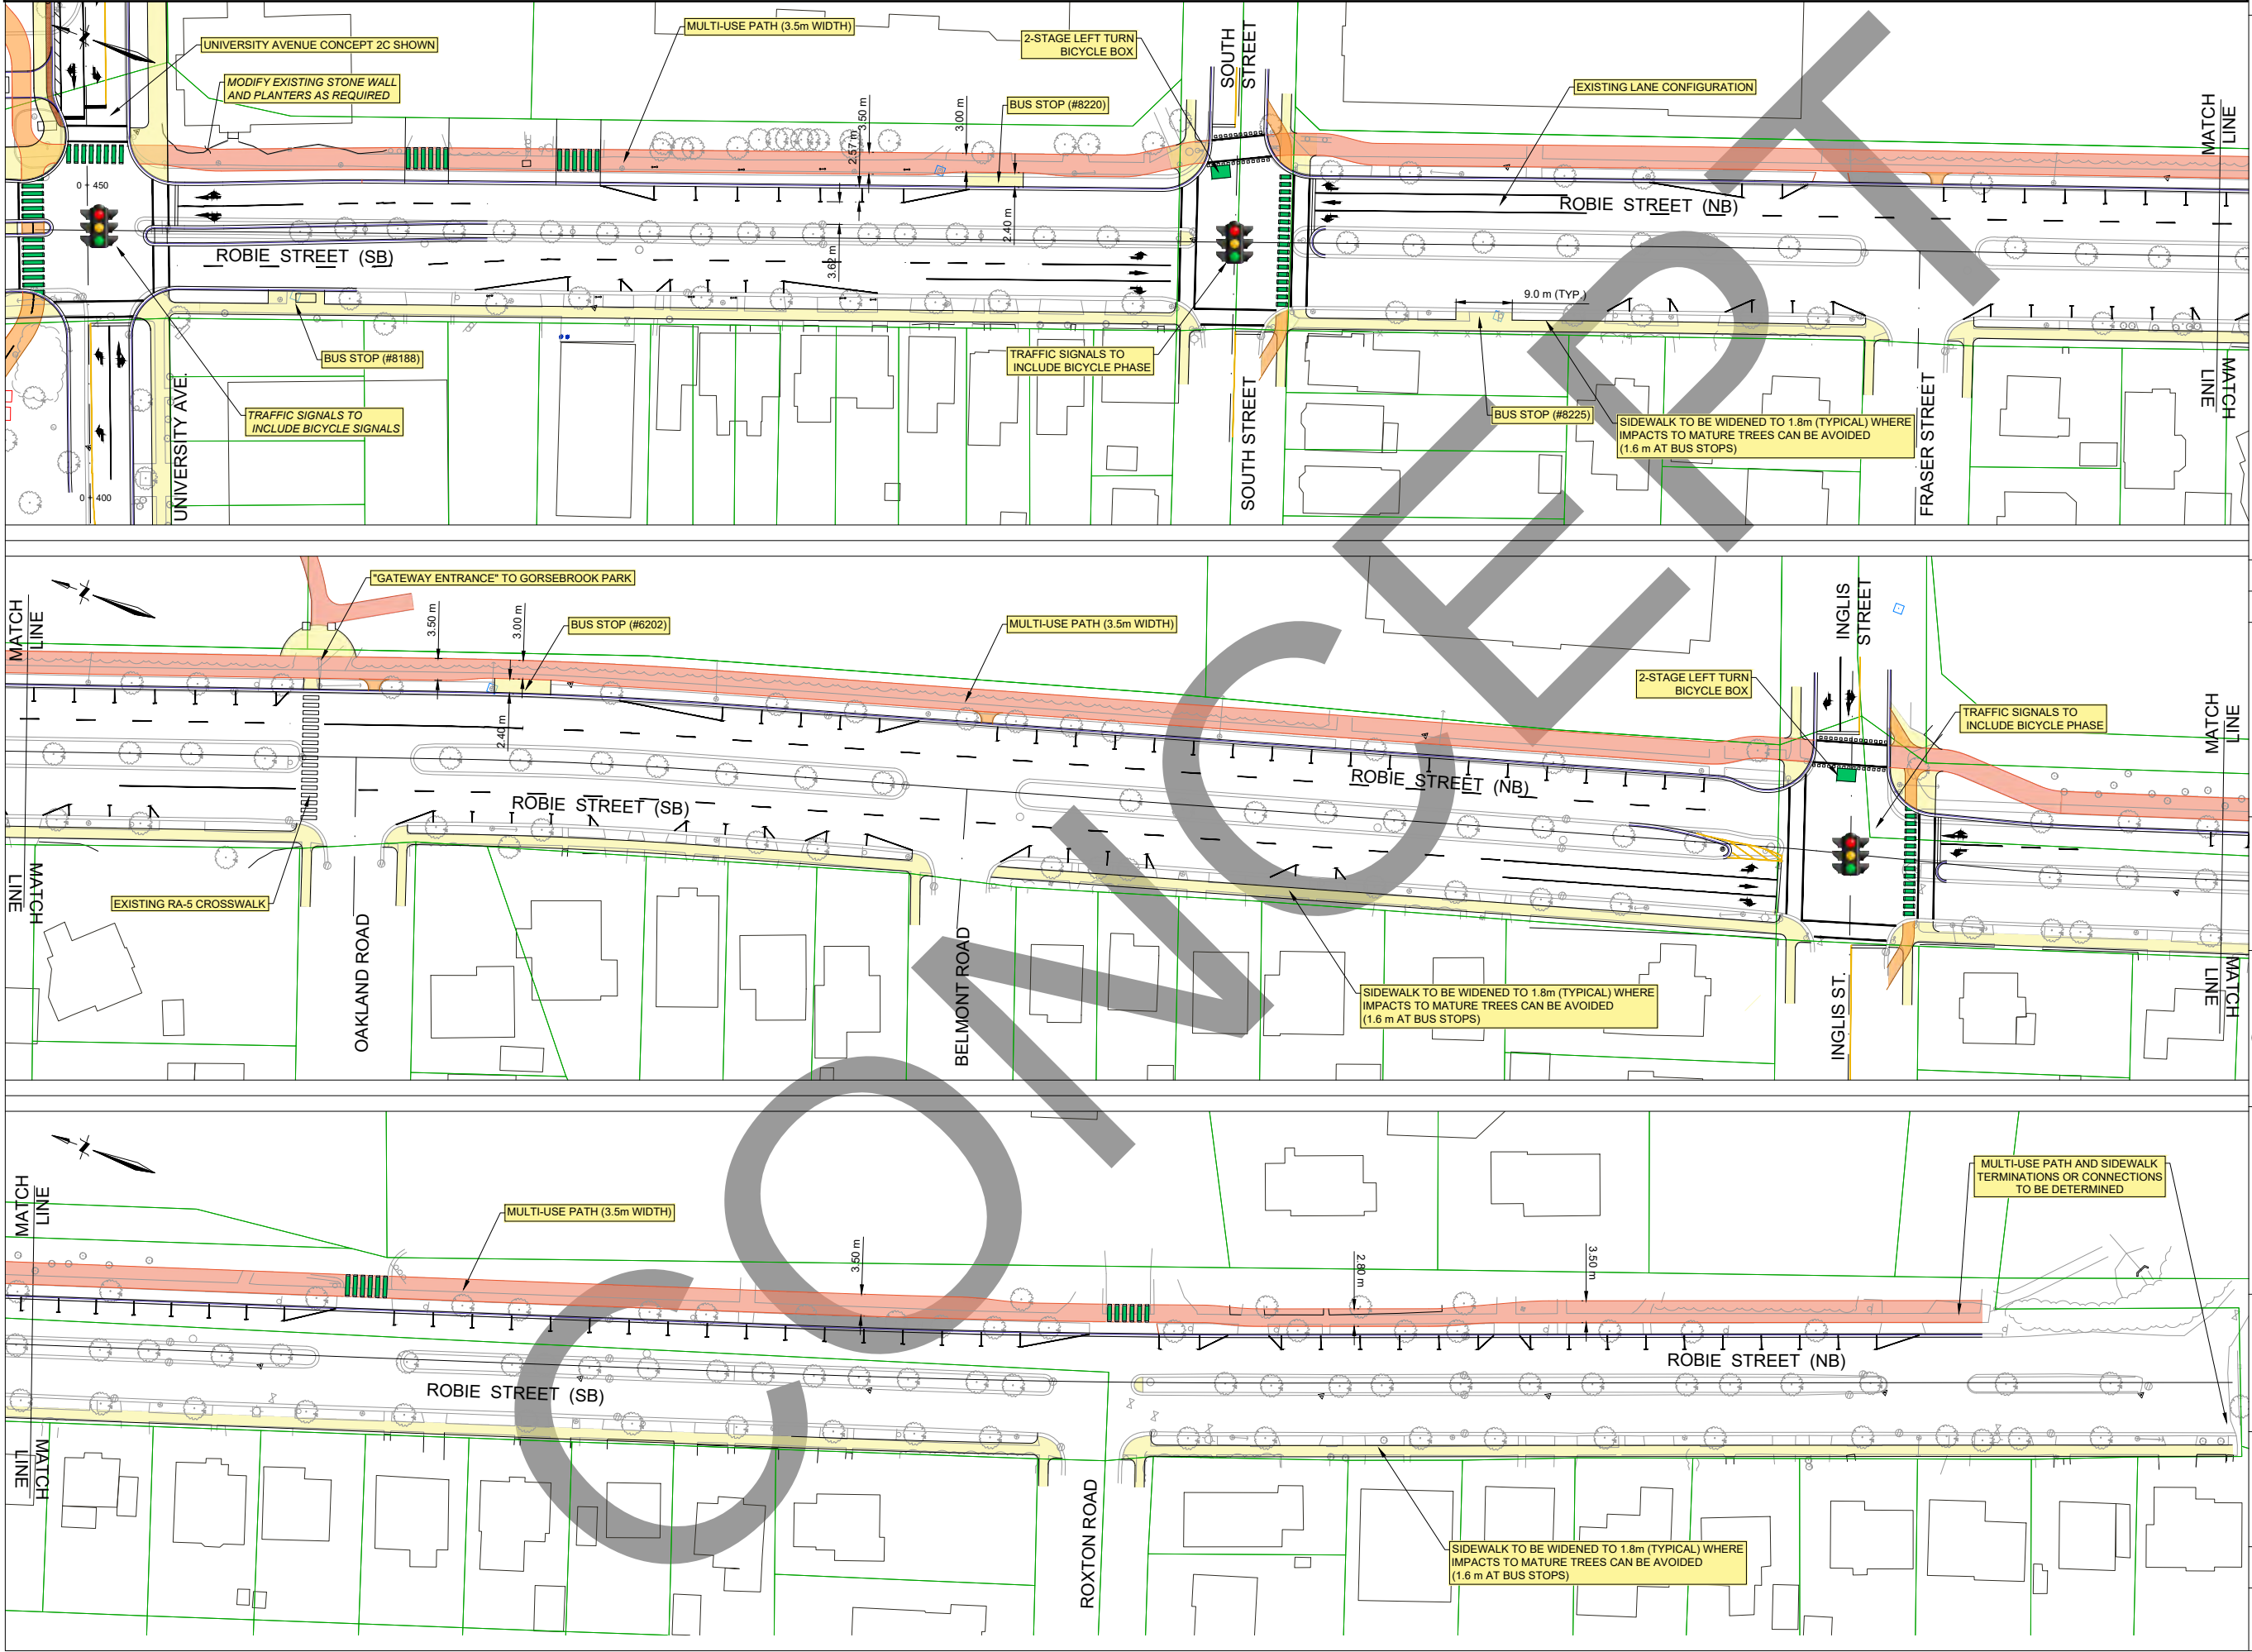

NOTES

NOTE: ALL DIMENSIONS REPRESENT A 30% DESIGN OF THE CONCEPT, WHICH COULD CHANGE SHOULD HRM PROCEED TO PRELIMINARY AND DETAILED DESIGN.

G	MAY 12/22	ISSUED FOR INFORMATION	JTGB	PA
NO.	DATE	REVISIONS	BY	APPR.

HALIFAX

UPLAND
ENGLOBE

PRELIMINARY ONLY
DATE PLOTTED: May 12, 2022
NOT TO BE USED FOR CONSTRUCTION

PROJECT TITLE

PENINSULA SOUTH COMPLETE STREETS STUDY

HALIFAX REGIONAL MUNICIPALITY NS

DRAWING TITLE

SEGMENT 4
ROBIE STREET CONCEPTS
CONCEPT 4A
ROBIE STREET
MULTI-USE PATHWAY

Scale

2.5m 0 5m
(1:250 FULL SCALE)

File Name


18104-5 ROBIE ST. FUNCTIONAL DESIGN OPTION 2.DWG

Drawing No.

C36 - ROBIE ST. CONCEPT 4A

Drawn By	Design By
JTGB	JTGB
Checked By	Cadd Check
PA/AT	---
Sheet	36 of 80

CONCEPT 4B - ROBIE STREET ONE-WAY PROTECTED BICYCLE LANES

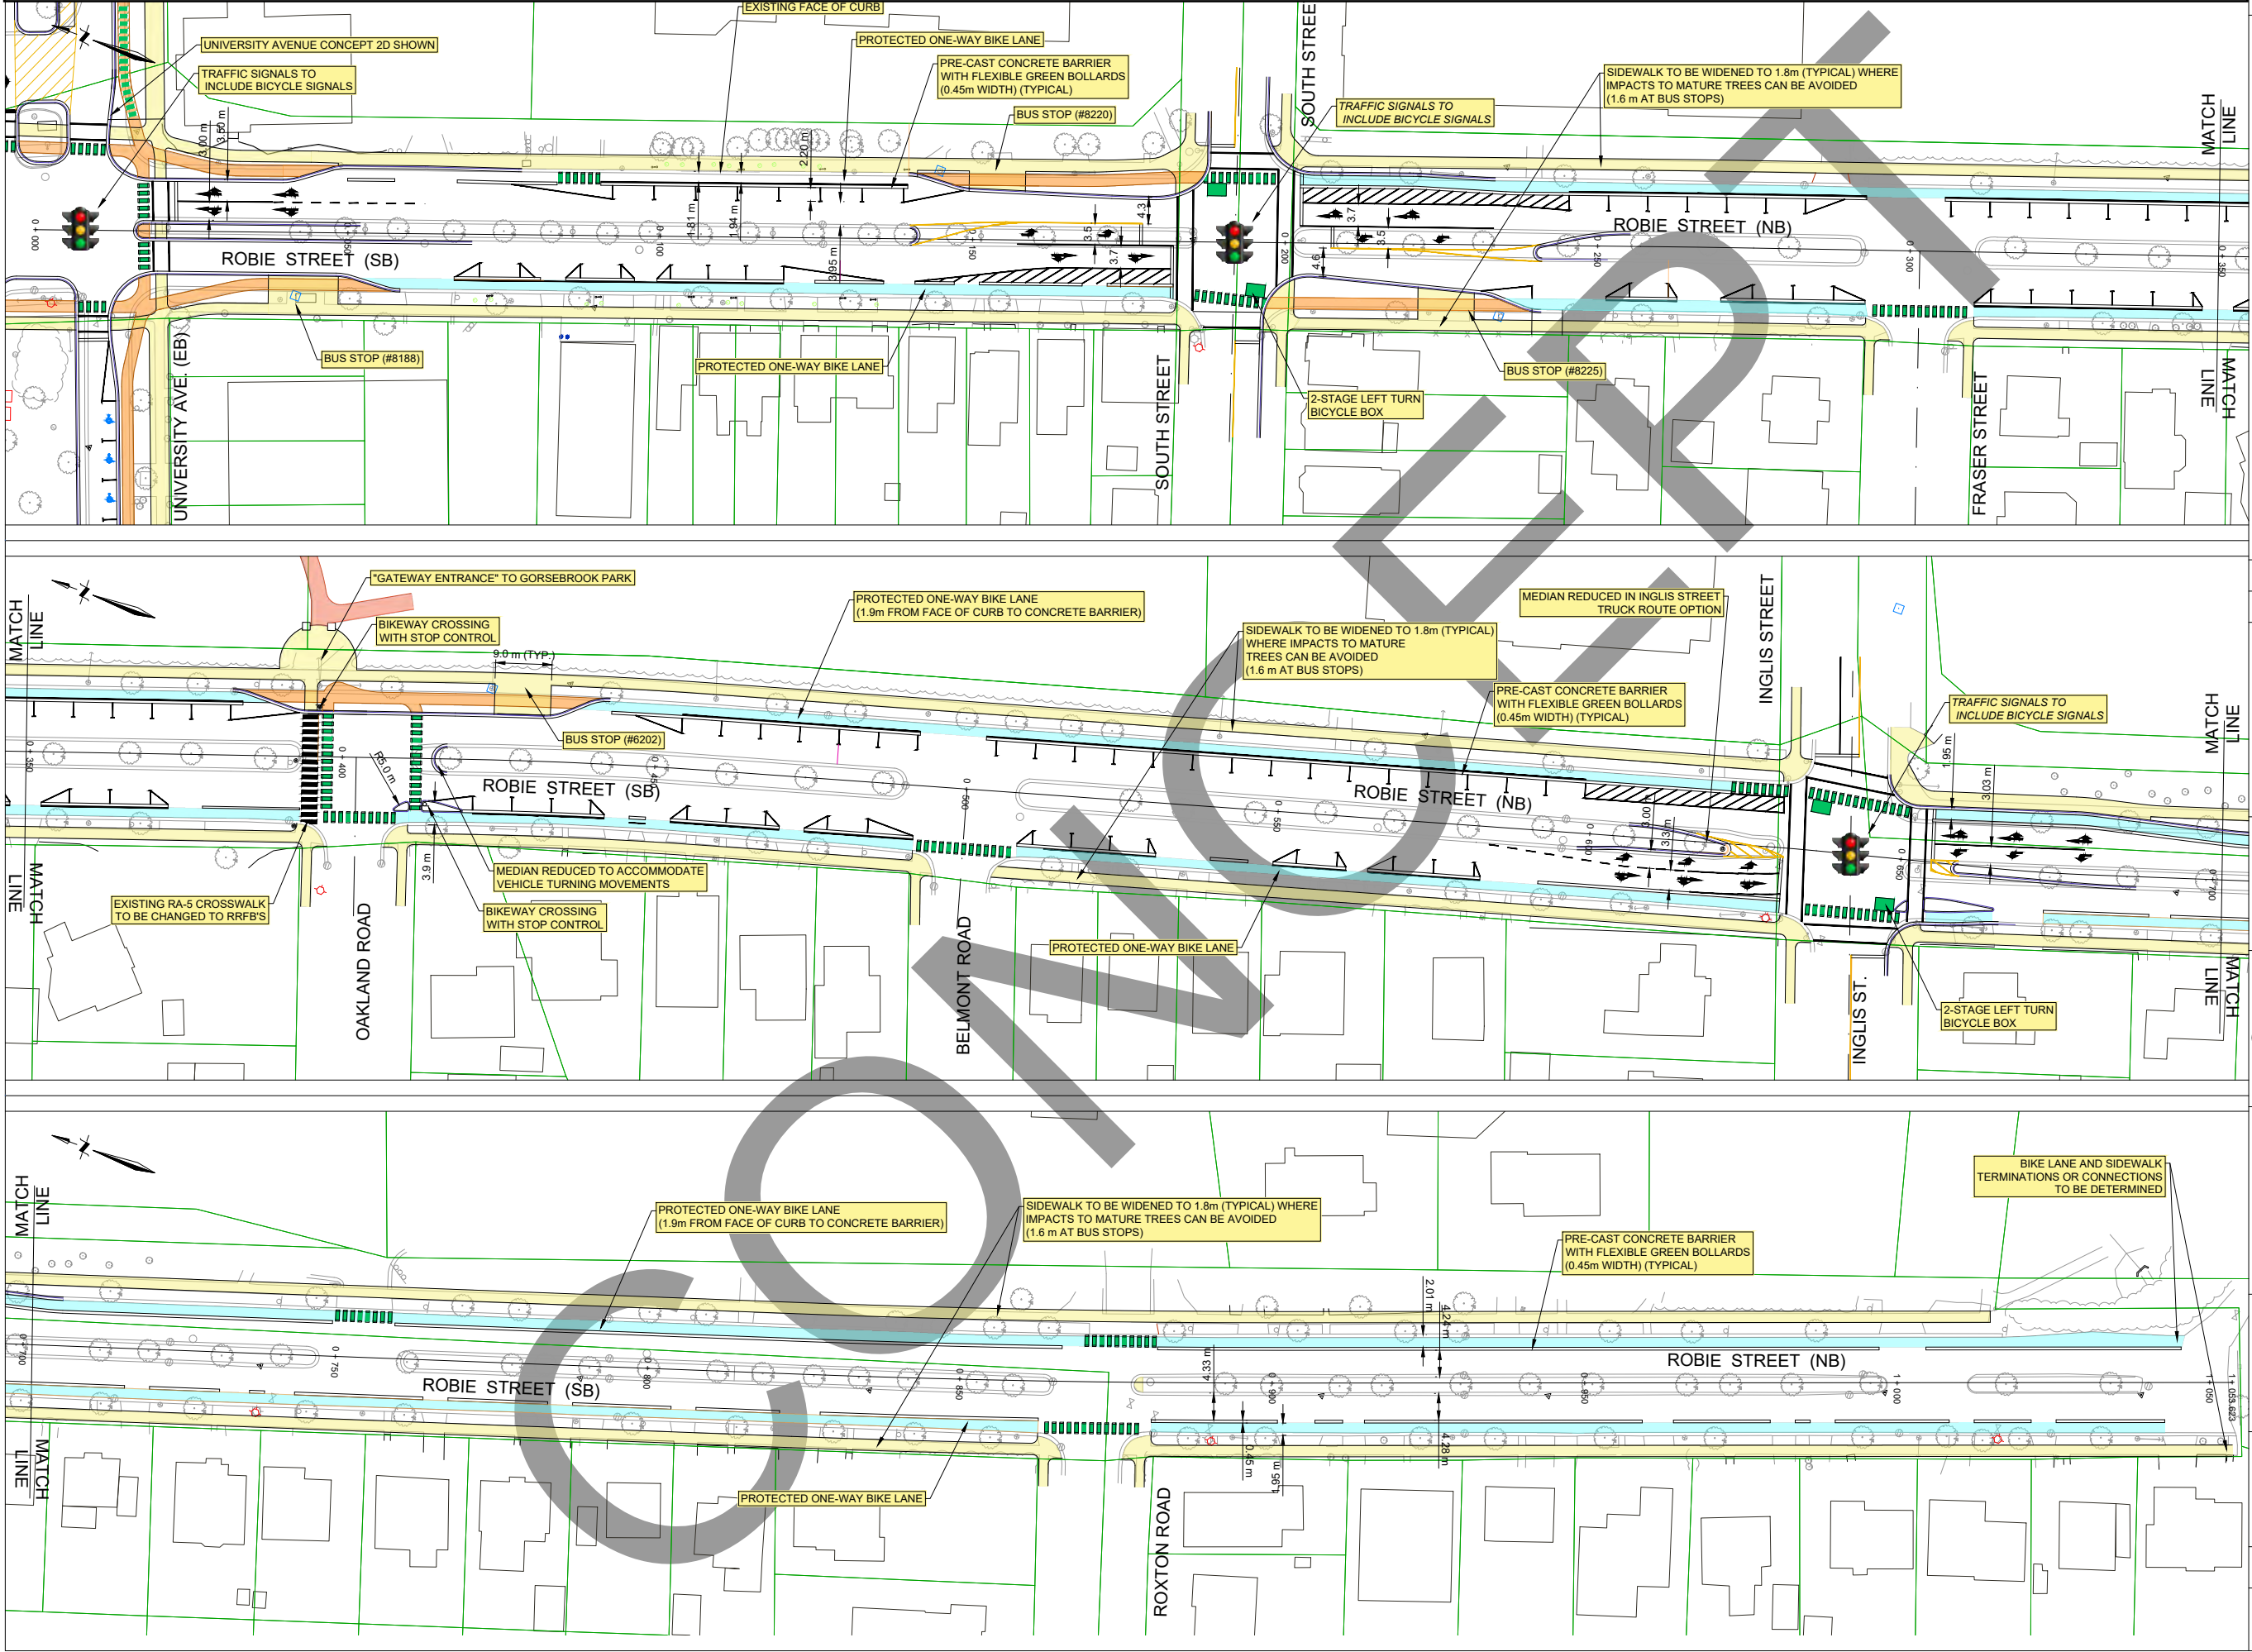

NOTES

NOTE: ALL DIMENSIONS REPRESENT A 30% DESIGN OF THE CONCEPT, WHICH COULD CHANGE SHOULD HRM PROCEED TO PRELIMINARY AND DETAILED DESIGN.

G	MAY 12/22	ISSUED FOR INFORMATION	JTGB	PA
NO.	DATE	REVISIONS	BY	APPR.

HALIFAX

UPLAND
ENGLOBE

PRELIMINARY ONLY
DATE PLOTTED: May 12, 2022
NOT TO BE USED FOR CONSTRUCTION

PROJECT TITLE	
PENINSULA SOUTH COMPLETE STREETS STUDY	
HALIFAX REGIONAL MUNICIPALITY	NS
DRAWING TITLE	
SEGMENT 4 ROBIE STREET CONCEPTS CONCEPT 4B ROBIE STREET ONE-WAY PROTECTED BICYCLE LANES	
Scale	Drawn By JTGB
2.5m 0 5m (1:250 FULL SCALE)	Design By JTGB
	Checked By PA/AT
	Cadd Check ---
File Name 18104-5 ROBIE ST. FUNCTIONAL DESIGN OPTION 3.DWG	Sheet 59 of 80
Drawing No.	C59 ROBIE ST. CONCEPT 4B

Q:\2018\18104-05-C - PENINSULA SOUTH\CAD\DESIGN\DRAWINGS\18104-5 ROBIE ST. FUNCTIONAL DESIGN OPTION 3.DWG, 2/05/2022 12:42 PM