


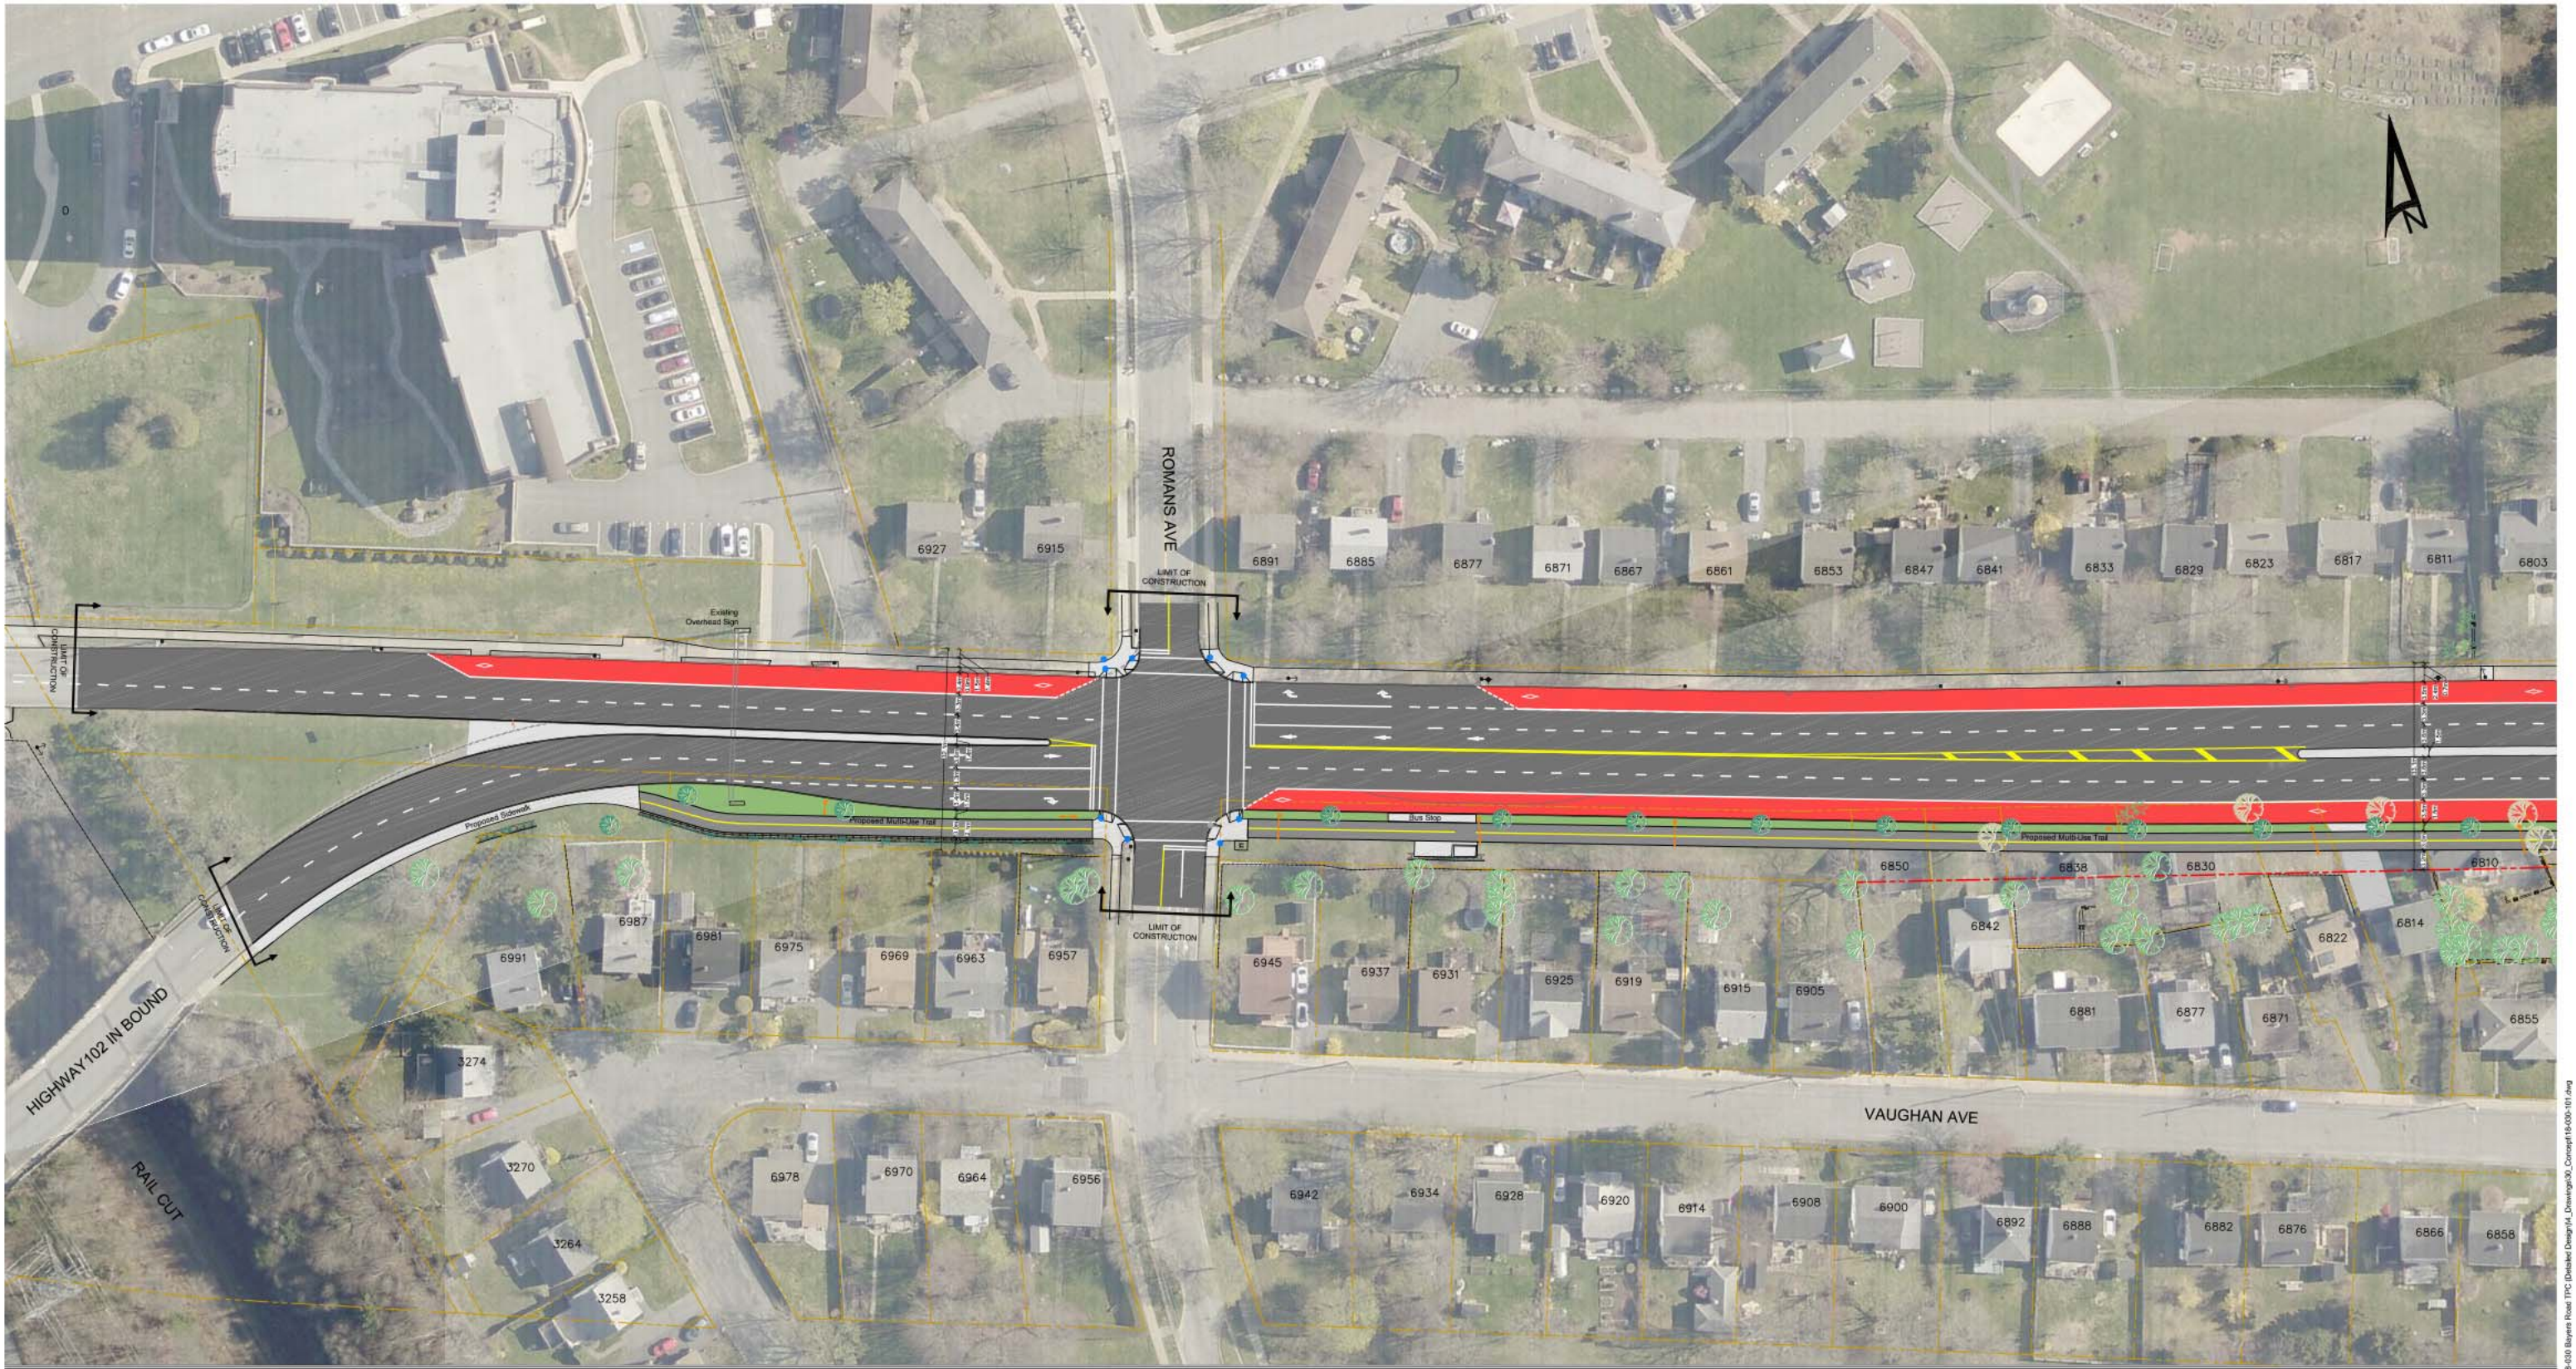

Transit Priority Corridor
Bayers Road (Highway 102 Sign
Structure to Windsor Street)

Section A

Fire Hydrant	Curbs	Retaining Wall	Property Line
Existing	Existing	Existing	Existing
Remove	Remove	Remove	Proposed
Proposed	Proposed	Proposed	
Utility Pole	Trees	Retaining Wall Block	
Existing	Existing	Proposed	
Remove	Remove		
Proposed	Proposed		
Traffic Signal			
Existing			
Remove			
Proposed			

HALIFAX

Sources:
• WSP Plan '181-10877-000 (Sept 10, 2019).dwg'
Dated September 10, 2019
• 2018 Pictometry Aerial photography

0 20 40m
Scale 1:500
Project No: 18-030 January 16, 2020