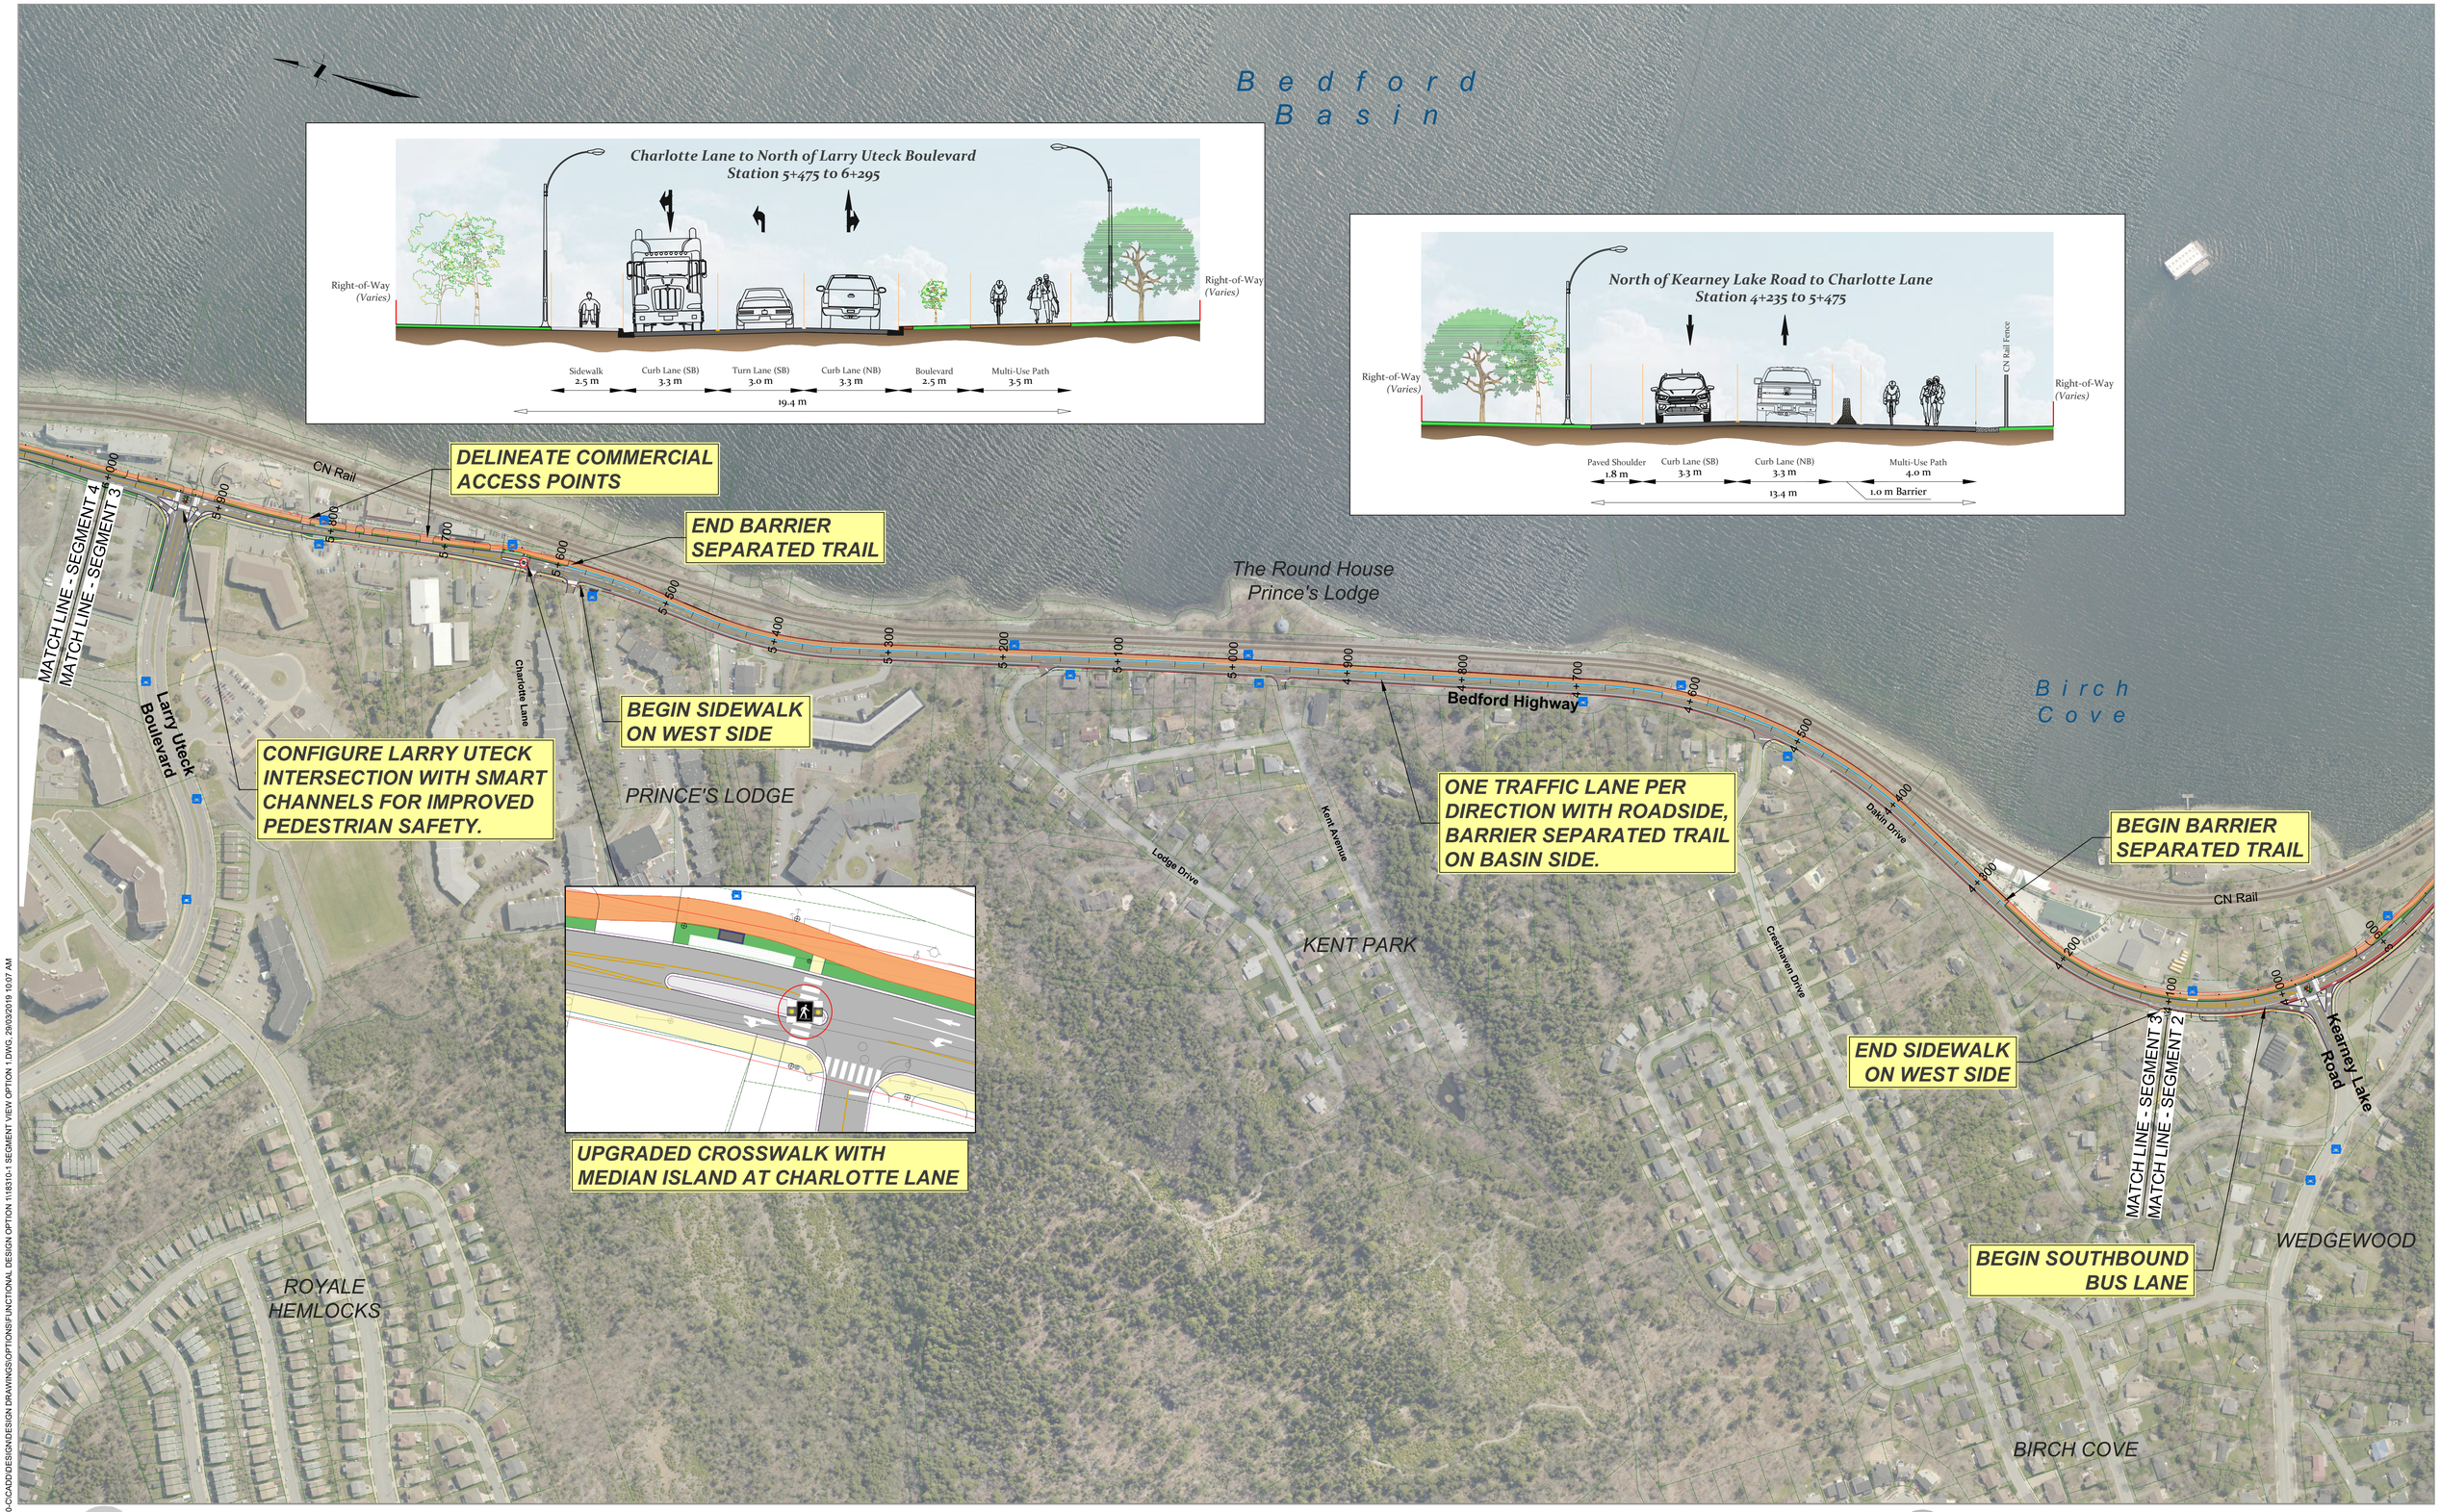

Bedford Highway: Balanced Option - Segment 3

crandall a division of Englobe | IBI | UPLAND

Q:\201818310-00-CICAD\DESIGN\DESIGN\DRAWINGS\OPTIONS\FUNCTIONAL DESIGN OPTION 1\18310-1 SEGMENT VIEW OPTION 1.DWG, 28/03/2019 10:07 AM