
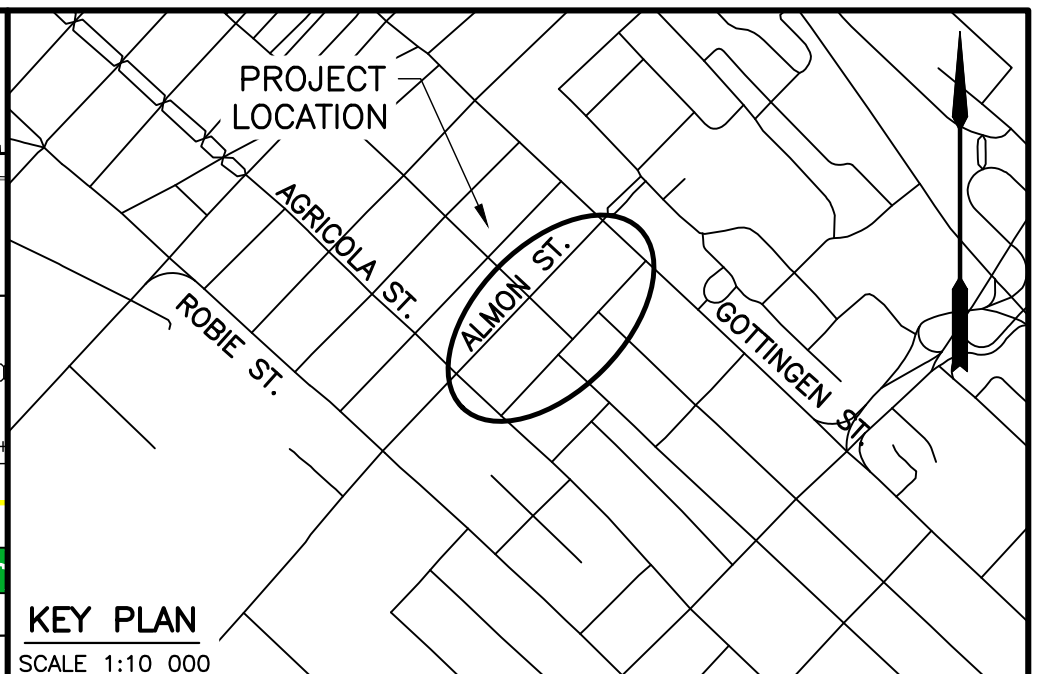


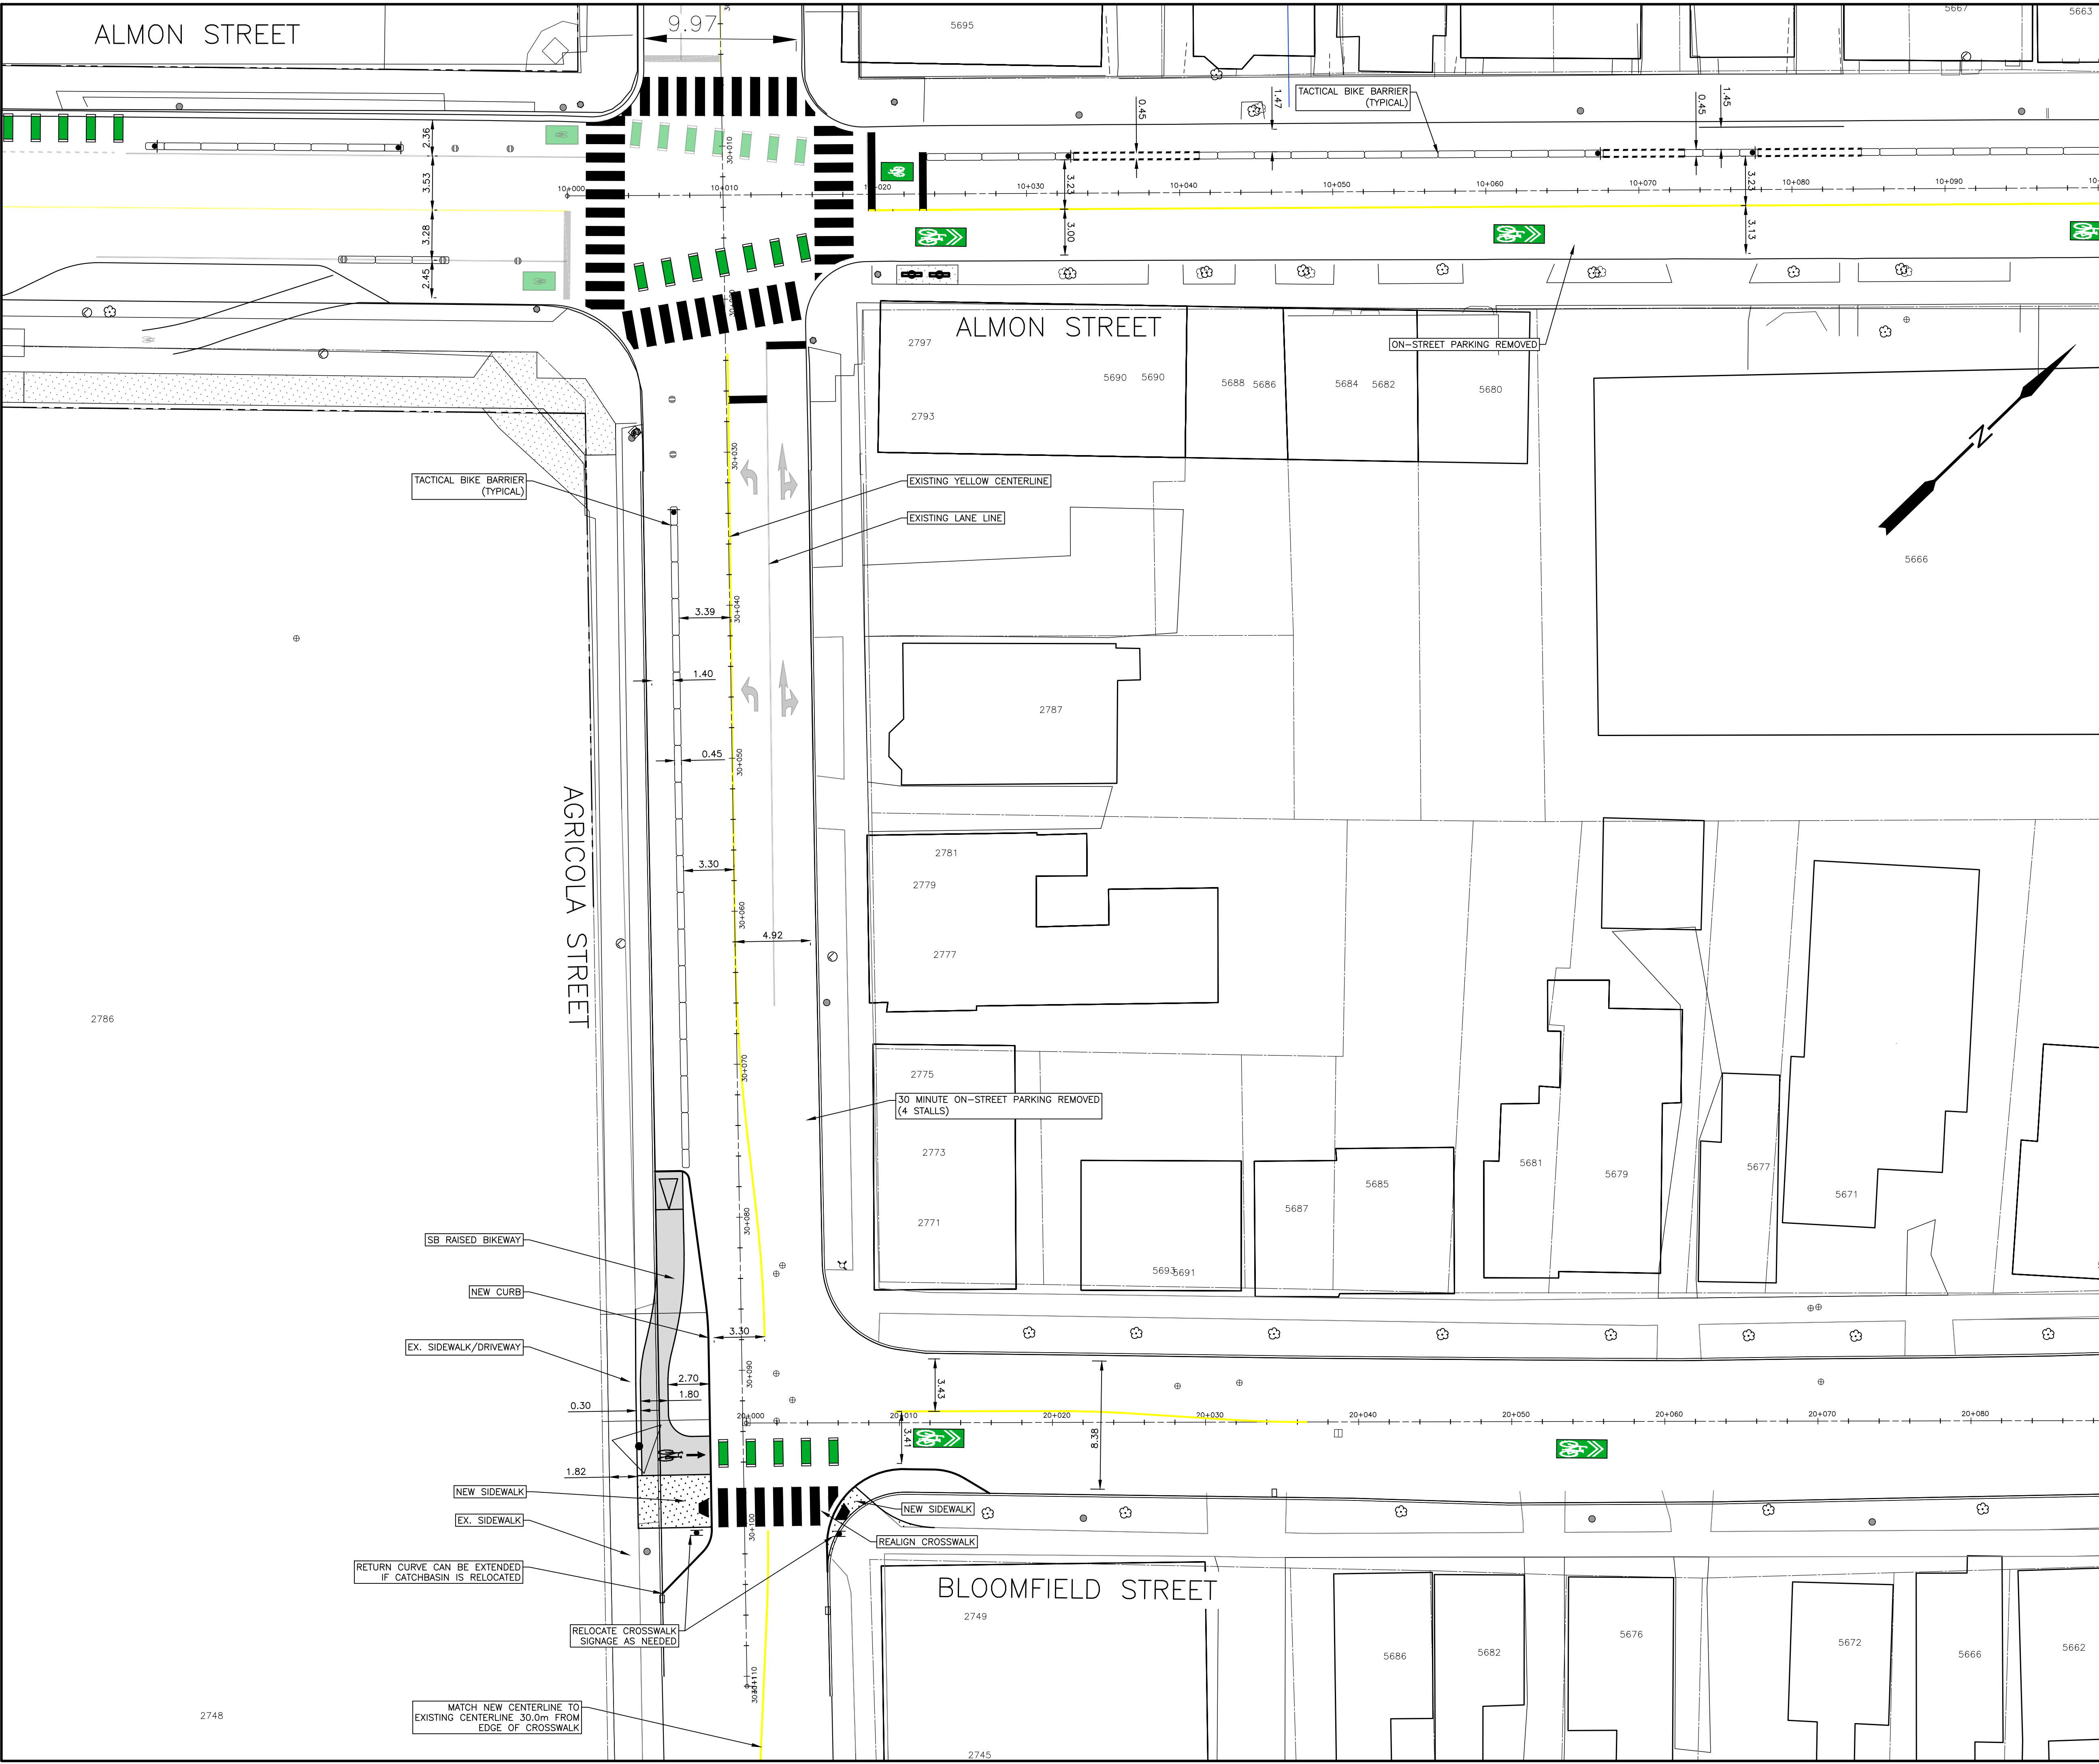

EXISTING		PROPOSED	
△ PT NO	SURVEY CONTROL MARKER	△ PT NO	SURVEY CONTROL MARKER
⊗	WATERVALVE	⊗	WATERVALVE
⊕	FIRE HYDRANT	⊕	FIRE HYDRANT
⊕	UTILITY POLE AND GUY WIRE	⊕	UTILITY POLE AND GUY WIRE
⊕	TRAFFIC STREET LIGHT	⊕	TRAFFIC STREET LIGHT
⊕	SIGN POST/BASE	⊕	SIGN POST/BASE
— X — X —	FENCE	— X — X —	FENCE
— RW — RW —	RETAINING WALL	— RW — RW —	RETAINING WALL
— C — C —	CONCRETE CURB	— C — C —	CONCRETE CURB
— S — S —	STREET LINE	— S — S —	STREET LINE
— CM — CM —	COMBINED MANHOLE & PIPE	— CM — CM —	COMBINED MANHOLE & PIPE
— SM — SM —	SANITARY MANHOLE & PIPE	— SM — SM —	SANITARY MANHOLE & PIPE
— ST — ST —	STORM MANHOLE & PIPE	— ST — ST —	STORM MANHOLE & PIPE
— CB — CB —	CATCHBASIN	— CB — CB —	CATCHBASIN
— G — G —	GAS MAIN	— G — G —	GAS MAIN
— CS — CS —	CONCRETE SURFACE	— CS — CS —	CONCRETE SURFACE
— AS — AS —	ASPHALT SURFACE	— AS — AS —	ASPHALT SURFACE
— GS — GS —	EDGE OF GRAVEL SURFACE	— GS — GS —	EDGE OF GRAVEL SURFACE
— WM — WM —	WATERMAIN	— WM — WM —	WATERMAIN
⊕	TREE	⊕	TREE
⊕	PEDESTRIAN RAMP	⊕	PEDESTRIAN RAMP
⊕	CONTROLLER BOX	⊕	CONTROLLER BOX
⊕	TRAFFIC SIGNAL POLE	⊕	TRAFFIC SIGNAL POLE
⊕	JUNCTION BOX	⊕	JUNCTION BOX
⊕	RADAR SYSTEM	⊕	RADAR SYSTEM
⊕	TRAFFIC SIGNAL HEAD	⊕	TRAFFIC SIGNAL HEAD
⊕	PEDESTRIAN HEAD	⊕	PEDESTRIAN HEAD
— TL — TL —	TRAFFIC SIGNAL CONDUIT	— TL — TL —	TRAFFIC SIGNAL CONDUIT
— ET — ET —	ELECTRICAL CONDUIT	— ET — ET —	ELECTRICAL CONDUIT
— SL — SL —	STREET LIGHT CONDUIT	— SL — SL —	STREET LIGHT CONDUIT
— TD — TD —	TELECOMMUNICATIONS CONDUIT	— TD — TD —	TELECOMMUNICATIONS CONDUIT
— H — H —	HEDGE	— H — H —	HEDGE

- NOTES**
1. PLAN VALUES ARE BASED ON THE NOVA SCOTIA COORDINATE REFERENCING SYSTEM.
 2. ALL WORK IS TO BE DONE IN ACCORDANCE WITH HRM CONTRACT DOCUMENTS.
 3. GRADES SHOWN ARE APPROXIMATE. FINISHED GRADE IS TO BE APPROVED IN THE FIELD BY THE ENGINEER.
 4. UTILITY INFORMATION IS APPROXIMATE ONLY. CONTRACTOR IS RESPONSIBLE TO ARRANGE FOR ON SITE LOCATES WITH ALL UTILITIES PRIOR TO START OF WORK. CONTACT www.info-ex.com AND OTHERS AS REQUIRED.
 5. CONTRACTOR TO OBTAIN ALL NECESSARY PERMITS REQUIRED TO PERFORM WORK AND TO COMPLY WITH ALL APPLICABLE ENVIRONMENTAL REGULATIONS.
 6. WHERE EXISTING CONDITIONS ARE SHOWN THEY ARE NOT NECESSARILY ACCURATE OR COMPLETE. THE CONTRACTOR SHALL CONFIRM ALL EXISTING DIMENSIONS AND LOCATIONS AND REPORT ANY DISCREPANCIES TO THE ENGINEER.
 7. THE CONTRACTOR SHALL CHECK AND VERIFY ALL PROPOSED DIMENSIONS BEFORE PROCEEDING WITH CONSTRUCTION. ANY ADJUSTMENTS WILL BE MADE BY THE ENGINEER AS NECESSARY.
 8. CONTRACTOR IS RESPONSIBLE FOR SETTING GRADES AND LAYOUT CONTROL.
 9. TRAFFIC SIGNS ARE NOT TO BE REMOVED OR REPLACED WITHOUT AUTHORIZATION FROM THE TRAFFIC AUTHORITY AND THE ENGINEER.
 10. THE CONTRACTOR IS RESPONSIBLE FOR PROTECTION OF TREES. TREES ARE NOT TO BE REMOVED WITHOUT PERMISSION FROM THE ENGINEER.
 11. WORK IN THE IMMEDIATE AREA OF A NOVA SCOTIA COORDINATE MONUMENT MUST BE CARRIED OUT BY HAND. THE CONTRACTOR IS RESPONSIBLE FOR ANY COSTS IF MONUMENTS ARE DISTURBED.
 12. AT COMPLETION OF WORK REINSTATE ALL DISTURBED SURFACES TO THE SATISFACTION OF THE ENGINEER.
 13. WATER VALVE BOX EXTENSIONS — THE MINIMUM INSIDE DIAMETER OF A VALVE BOX EXTENSION SHALL BE 125 mm AND THE MINIMUM LENGTH OF A VALVE BOX EXTENSION SHALL BE 300 mm. CONTRACTOR TO CONFIRM APPROPRIATE PRODUCT TO BE USED WITH HALIFAX WATER OPERATIONS DEPARTMENT STAFF.
 14. ALL PROPOSED PEDESTRIAN RAMPS TO INCLUDE TACTILE WALKING SURFACE INDICATOR PLATES AS PER HRM DETAIL 131 UNLESS OTHERWISE NOTED.
 15. LANE WIDTH DIMENSIONS ON PLAN ARE TO EDGE OF PAVEMENT UNLESS OTHERWISE NOTED.

REVIEWED AND APPROVED FOR TRAFFIC SIGNALS AND PAVEMENT MARKINGS
Appr'd _____ Date _____
for TRAFFIC AUTHORITY

2	JAN 19/25	ISSUED FOR 10% DESIGN REVIEW	GD
1	DEC 08/25	ISSUED FOR 10% DESIGN REVIEW	GD
No.	Date	Revision Description	Appr'd



PRELIMINARY
PRE-TENDER REVIEW

HALIFAX

ALMON STREET
AGRICOLA STREET TO GOTTIGEN STREET
HALIFAX

ALMON STREET FUNCTIONAL AT PLAN
PROPOSED PLAN
CONCEPT 1

Date	JAN. 19/25	Drawn	JTGB	Tender No.	25-000
Scale	Horz. 1:200 Vert.	Survey No.	SU21xxxx	Sheet	1 OF 2
Reference	DATUM HORZ: NAD83(CSRS) EPOCH 2010.0 3' MTM PROJECTION ZONE 5 VERT: CGVD2013			Drawing No.	25000000
Checked					

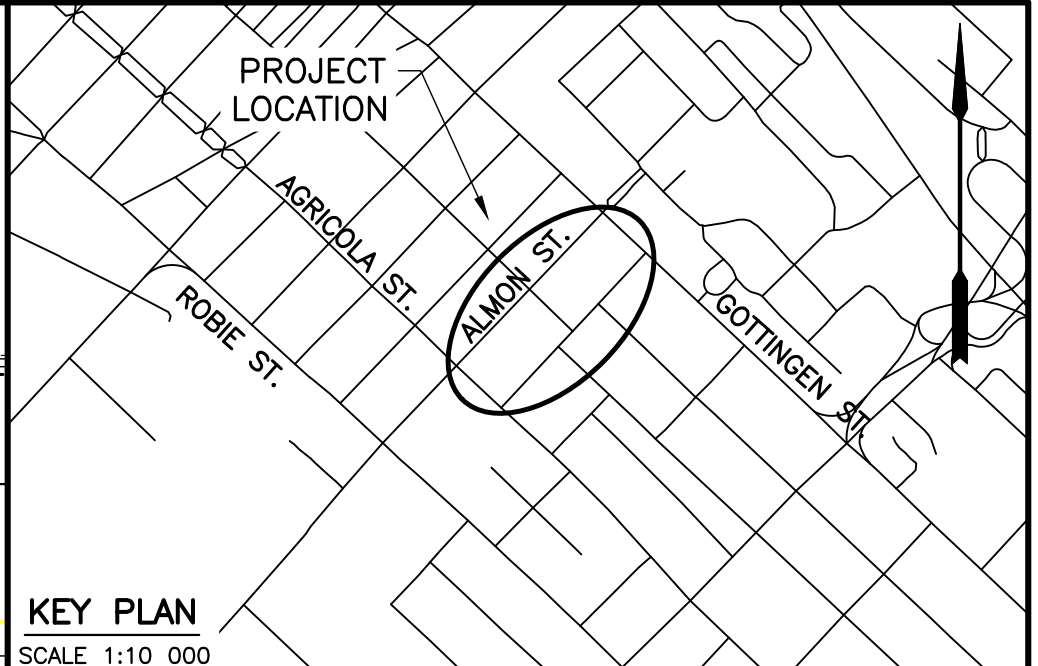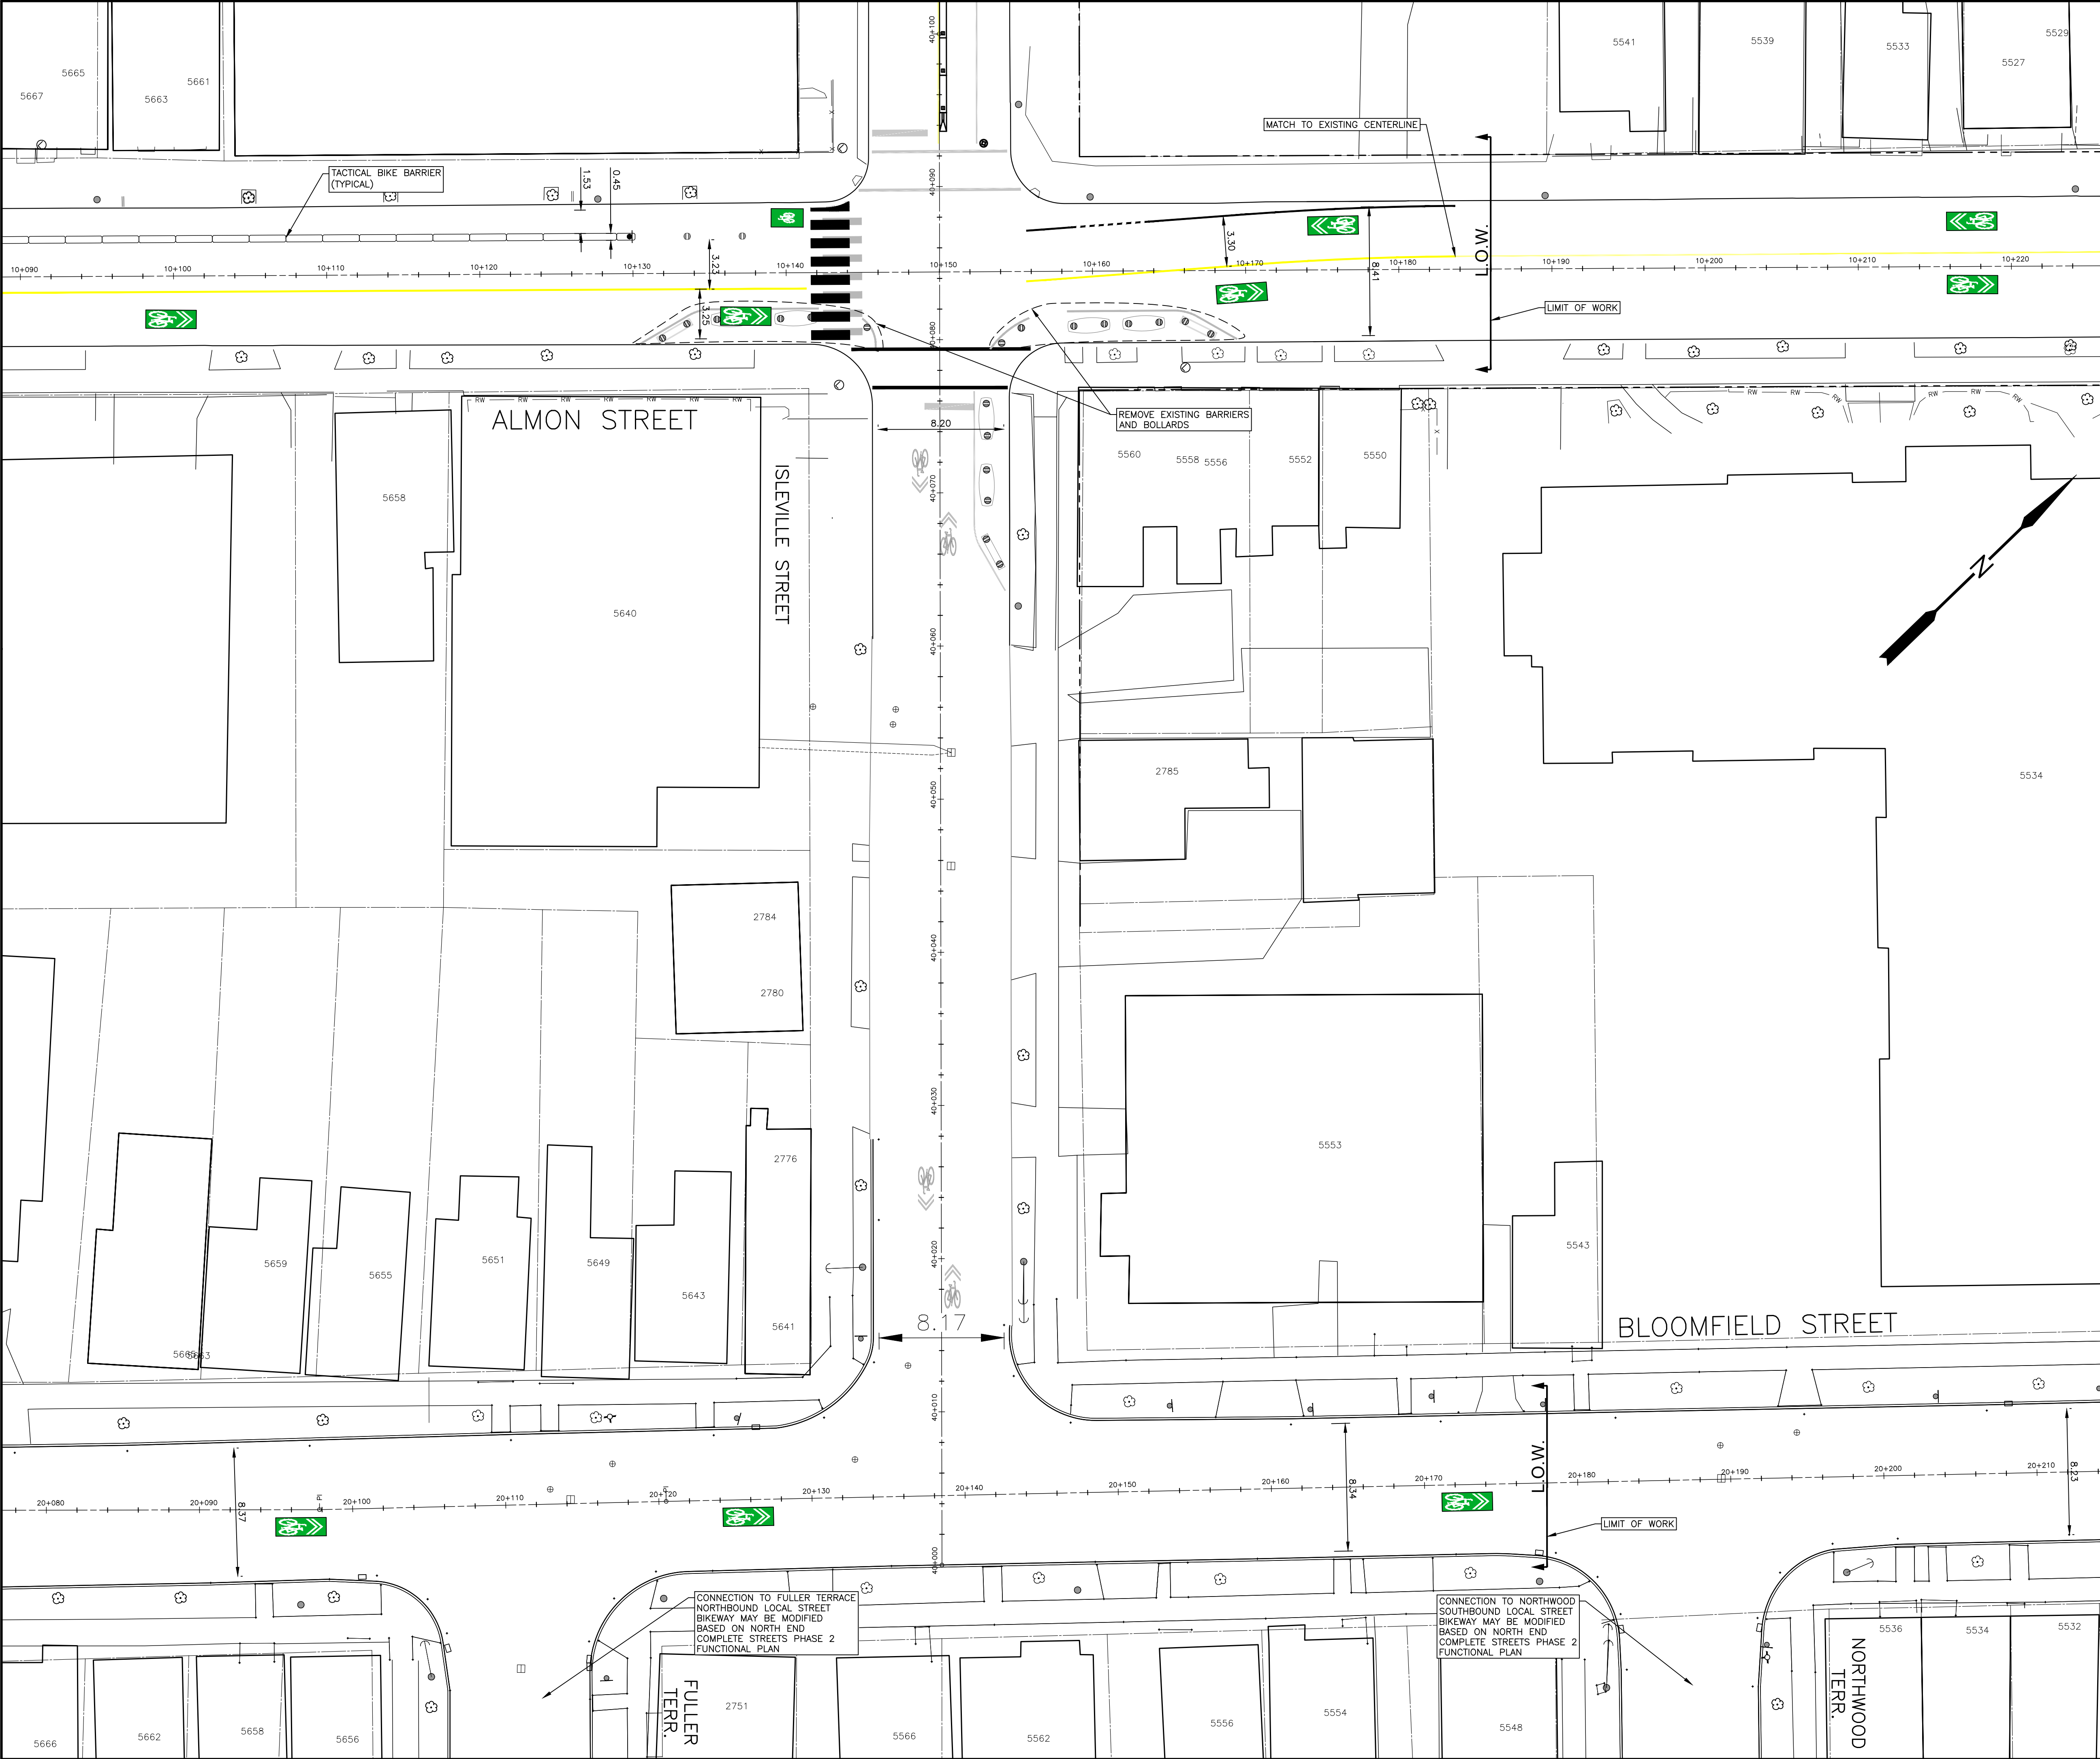

PLAN LEGEND		
EXISTING		PROPOSED
	SURVEY CONTROL MARKER	
	WATER VALVE	
	FIRE HYDRANT	
	UTILITY POLE AND GUY WIRE	
	TRAFFIC STREET LIGHT	
	SIGN POST/BASE	
	FENCE	
	RETAINING WALL	
	CONCRETE CURB	
	STREET LINE	
	COMBINED MANHOLE & PIPE	
	SANITARY MANHOLE & PIPE	
	STORM MANHOLE & PIPE	
	CATCHBASIN	
	GAS MAIN	
	CONCRETE SURFACE	
	ASPHALT SURFACE	
	EDGE OF GRAVEL SURFACE	
	WATERMAIN	
	TREE	
	PEDESTRIAN RAMP	
	CONTROLLER BOX	
	TRAFFIC SIGNAL POLE	
	JUNCTION BOX	
	RADAR SYSTEM	
	TRAFFIC SIGNAL HEAD	
	PEDESTRIAN HEAD	
	TRAFFIC SIGNAL CONDUIT	
	ELECTRICAL CONDUIT	
	STREET LIGHT CONDUIT	
	TELECOMMUNICATIONS CONDUIT	
	HEDGE	

- NOTES**
- PLAN VALUES ARE BASED ON THE NOVA SCOTIA COORDINATE REFERENCING SYSTEM.
 - ALL WORK IS TO BE DONE IN ACCORDANCE WITH HRM CONTRACT DOCUMENTS.
 - GRADES SHOWN ARE APPROXIMATE. FINISHED GRADE IS TO BE APPROVED IN THE FIELD BY THE ENGINEER.
 - UTILITY INFORMATION IS APPROXIMATE ONLY. CONTRACTOR IS RESPONSIBLE TO ARRANGE FOR ON SITE LOCATES WITH ALL UTILITIES PRIOR TO START OF WORK. CONTACT www.info-ex.com AND OTHERS AS REQUIRED.
 - CONTRACTOR TO OBTAIN ALL NECESSARY PERMITS REQUIRED TO PERFORM WORK AND TO COMPLY WITH ALL APPLICABLE ENVIRONMENTAL REGULATIONS.
 - WHERE EXISTING CONDITIONS ARE SHOWN THEY ARE NOT NECESSARILY ACCURATE OR COMPLETE. THE CONTRACTOR SHALL CONFIRM ALL EXISTING DIMENSIONS AND LOCATIONS AND REPORT ANY DISCREPANCIES TO THE ENGINEER.
 - THE CONTRACTOR SHALL CHECK AND VERIFY ALL PROPOSED DIMENSIONS BEFORE PROCEEDING WITH CONSTRUCTION. ANY ADJUSTMENTS WILL BE MADE BY THE ENGINEER AS NECESSARY.
 - CONTRACTOR IS RESPONSIBLE FOR SETTING GRADES AND LAYOUT CONTROL.
 - TRAFFIC SIGNS ARE NOT TO BE REMOVED OR REPLACED WITHOUT AUTHORIZATION FROM THE TRAFFIC AUTHORITY AND THE ENGINEER.
 - THE CONTRACTOR IS RESPONSIBLE FOR PROTECTION OF TREES. TREES ARE NOT TO BE REMOVED WITHOUT PERMISSION FROM THE ENGINEER.
 - WORK IN THE IMMEDIATE AREA OF A NOVA SCOTIA COORDINATE MONUMENT MUST BE CARRIED OUT BY HAND. THE CONTRACTOR IS RESPONSIBLE FOR ANY COSTS IF MONUMENTS ARE DISTURBED.
 - AT COMPLETION OF WORK REINSTATE ALL DISTURBED SURFACES TO THE SATISFACTION OF THE ENGINEER.
 - WATER VALVE BOX EXTENSIONS – THE MINIMUM INSIDE DIAMETER OF A VALVE BOX EXTENSION SHALL BE 125 mm AND THE MINIMUM LENGTH OF A VALVE BOX EXTENSION SHALL BE 300 mm. CONTRACTOR TO CONFIRM APPROPRIATE PRODUCT TO BE USED WITH HALIFAX WATER OPERATIONS DEPARTMENT STAFF.
 - ALL PROPOSED PEDESTRIAN RAMPS TO INCLUDE TACTILE WALKING SURFACE INDICATOR PLATES AS PER HRM DETAIL 131 UNLESS OTHERWISE NOTED.
 - LANE WIDTH DIMENSIONS ON PLAN ARE TO EDGE OF PAVEMENT UNLESS OTHERWISE NOTED.

REVIEWED AND APPROVED FOR TRAFFIC SIGNALS AND PAVEMENT MARKINGS

Appr'd _____ Date _____
for TRAFFIC AUTHORITY

2	JAN 19/25	ISSUED FOR 10% DESIGN REVIEW	GD
1	DEC 08/25	ISSUED FOR 10% DESIGN REVIEW	GD
No.	Date	Revision	Description

PRELIMINARY

PRE-TENDER REVIEW

HALIFAX

ALMON STREET
AGRICOLA STREET TO GOTTIGEN STREET
HALIFAX

ALMON STREET FUNCTIONAL AT PLAN
PROPOSED PLAN
CONCEPT 1

Date	JAN. 19/25	Drawn	JTGB	Tender No.	25-000	
Scale	Horz. 1:200 Vert.	Survey No.	SU21xxxx	Sheet	2 OF 2	
Reference	DATUM HORZ: NAD83(CSRS) EPOCH 2010.0 3' MTM PROJECTION ZONE 5 VERT: CGVD2013				Drawing No.	25000000
Checked						