
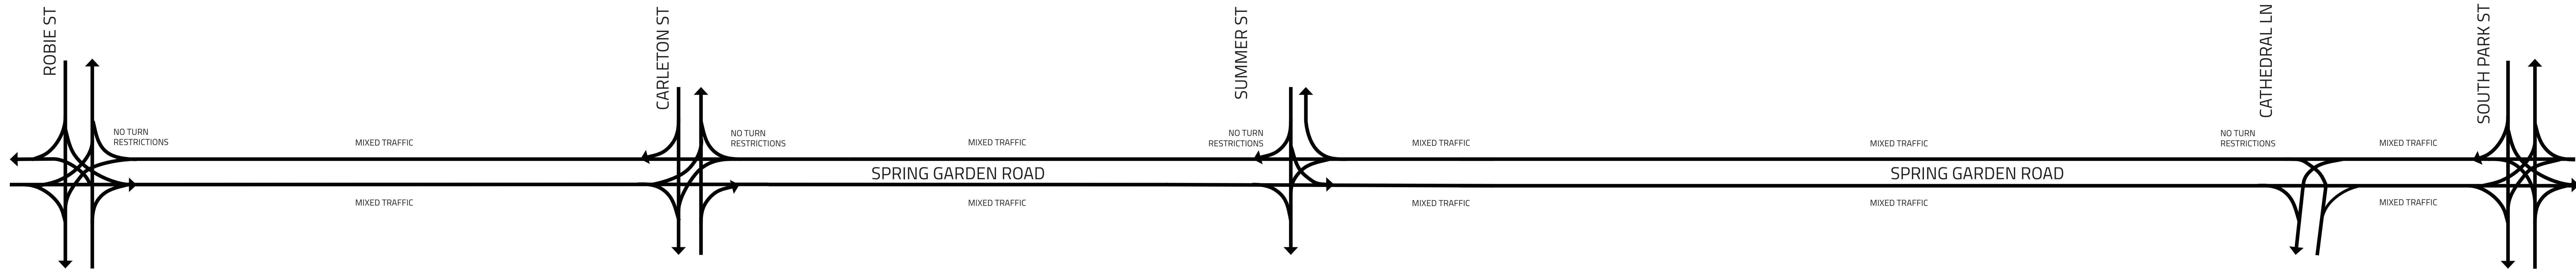


2

OPTION 2

CENTRE BOULEVARD

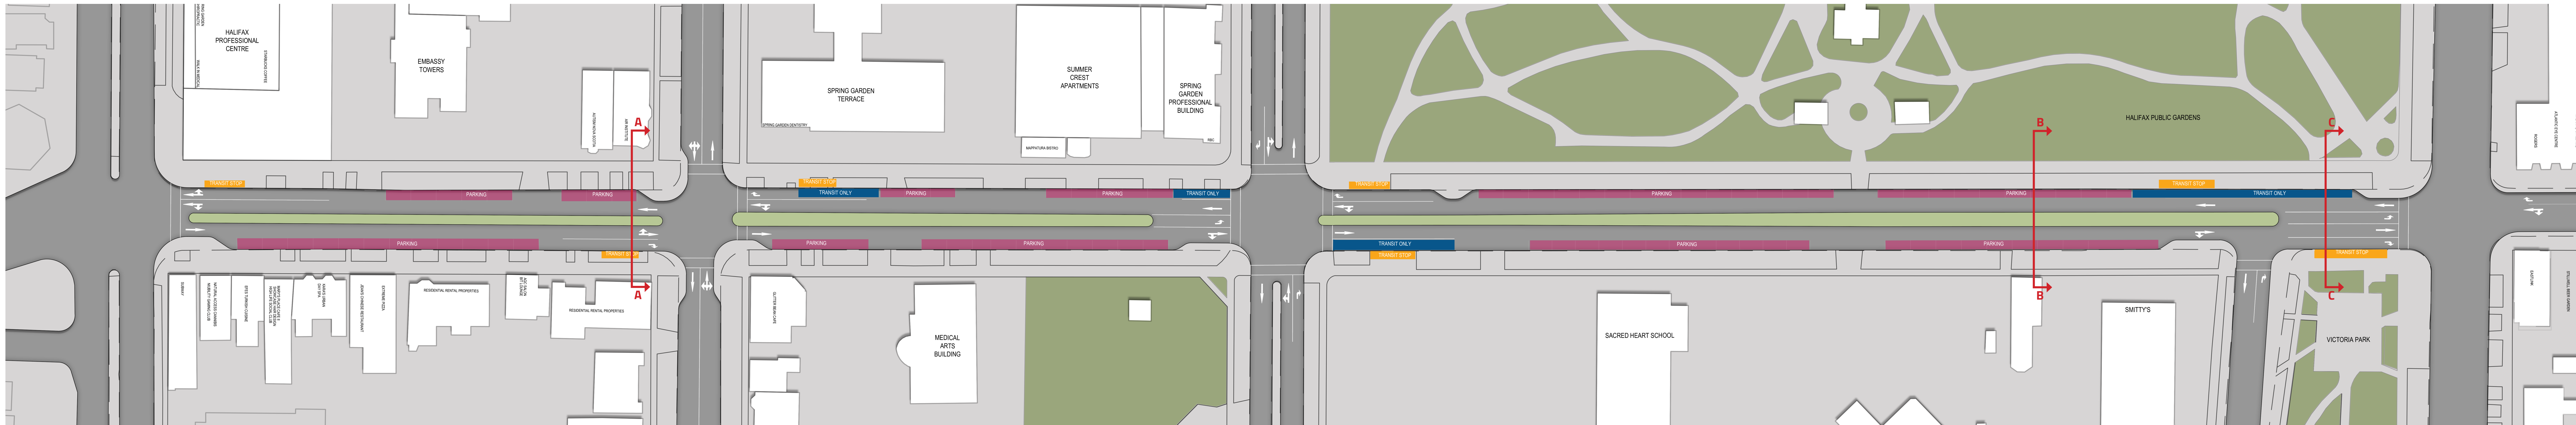

ROBIE STREET TO SOUTH PARK STREET