


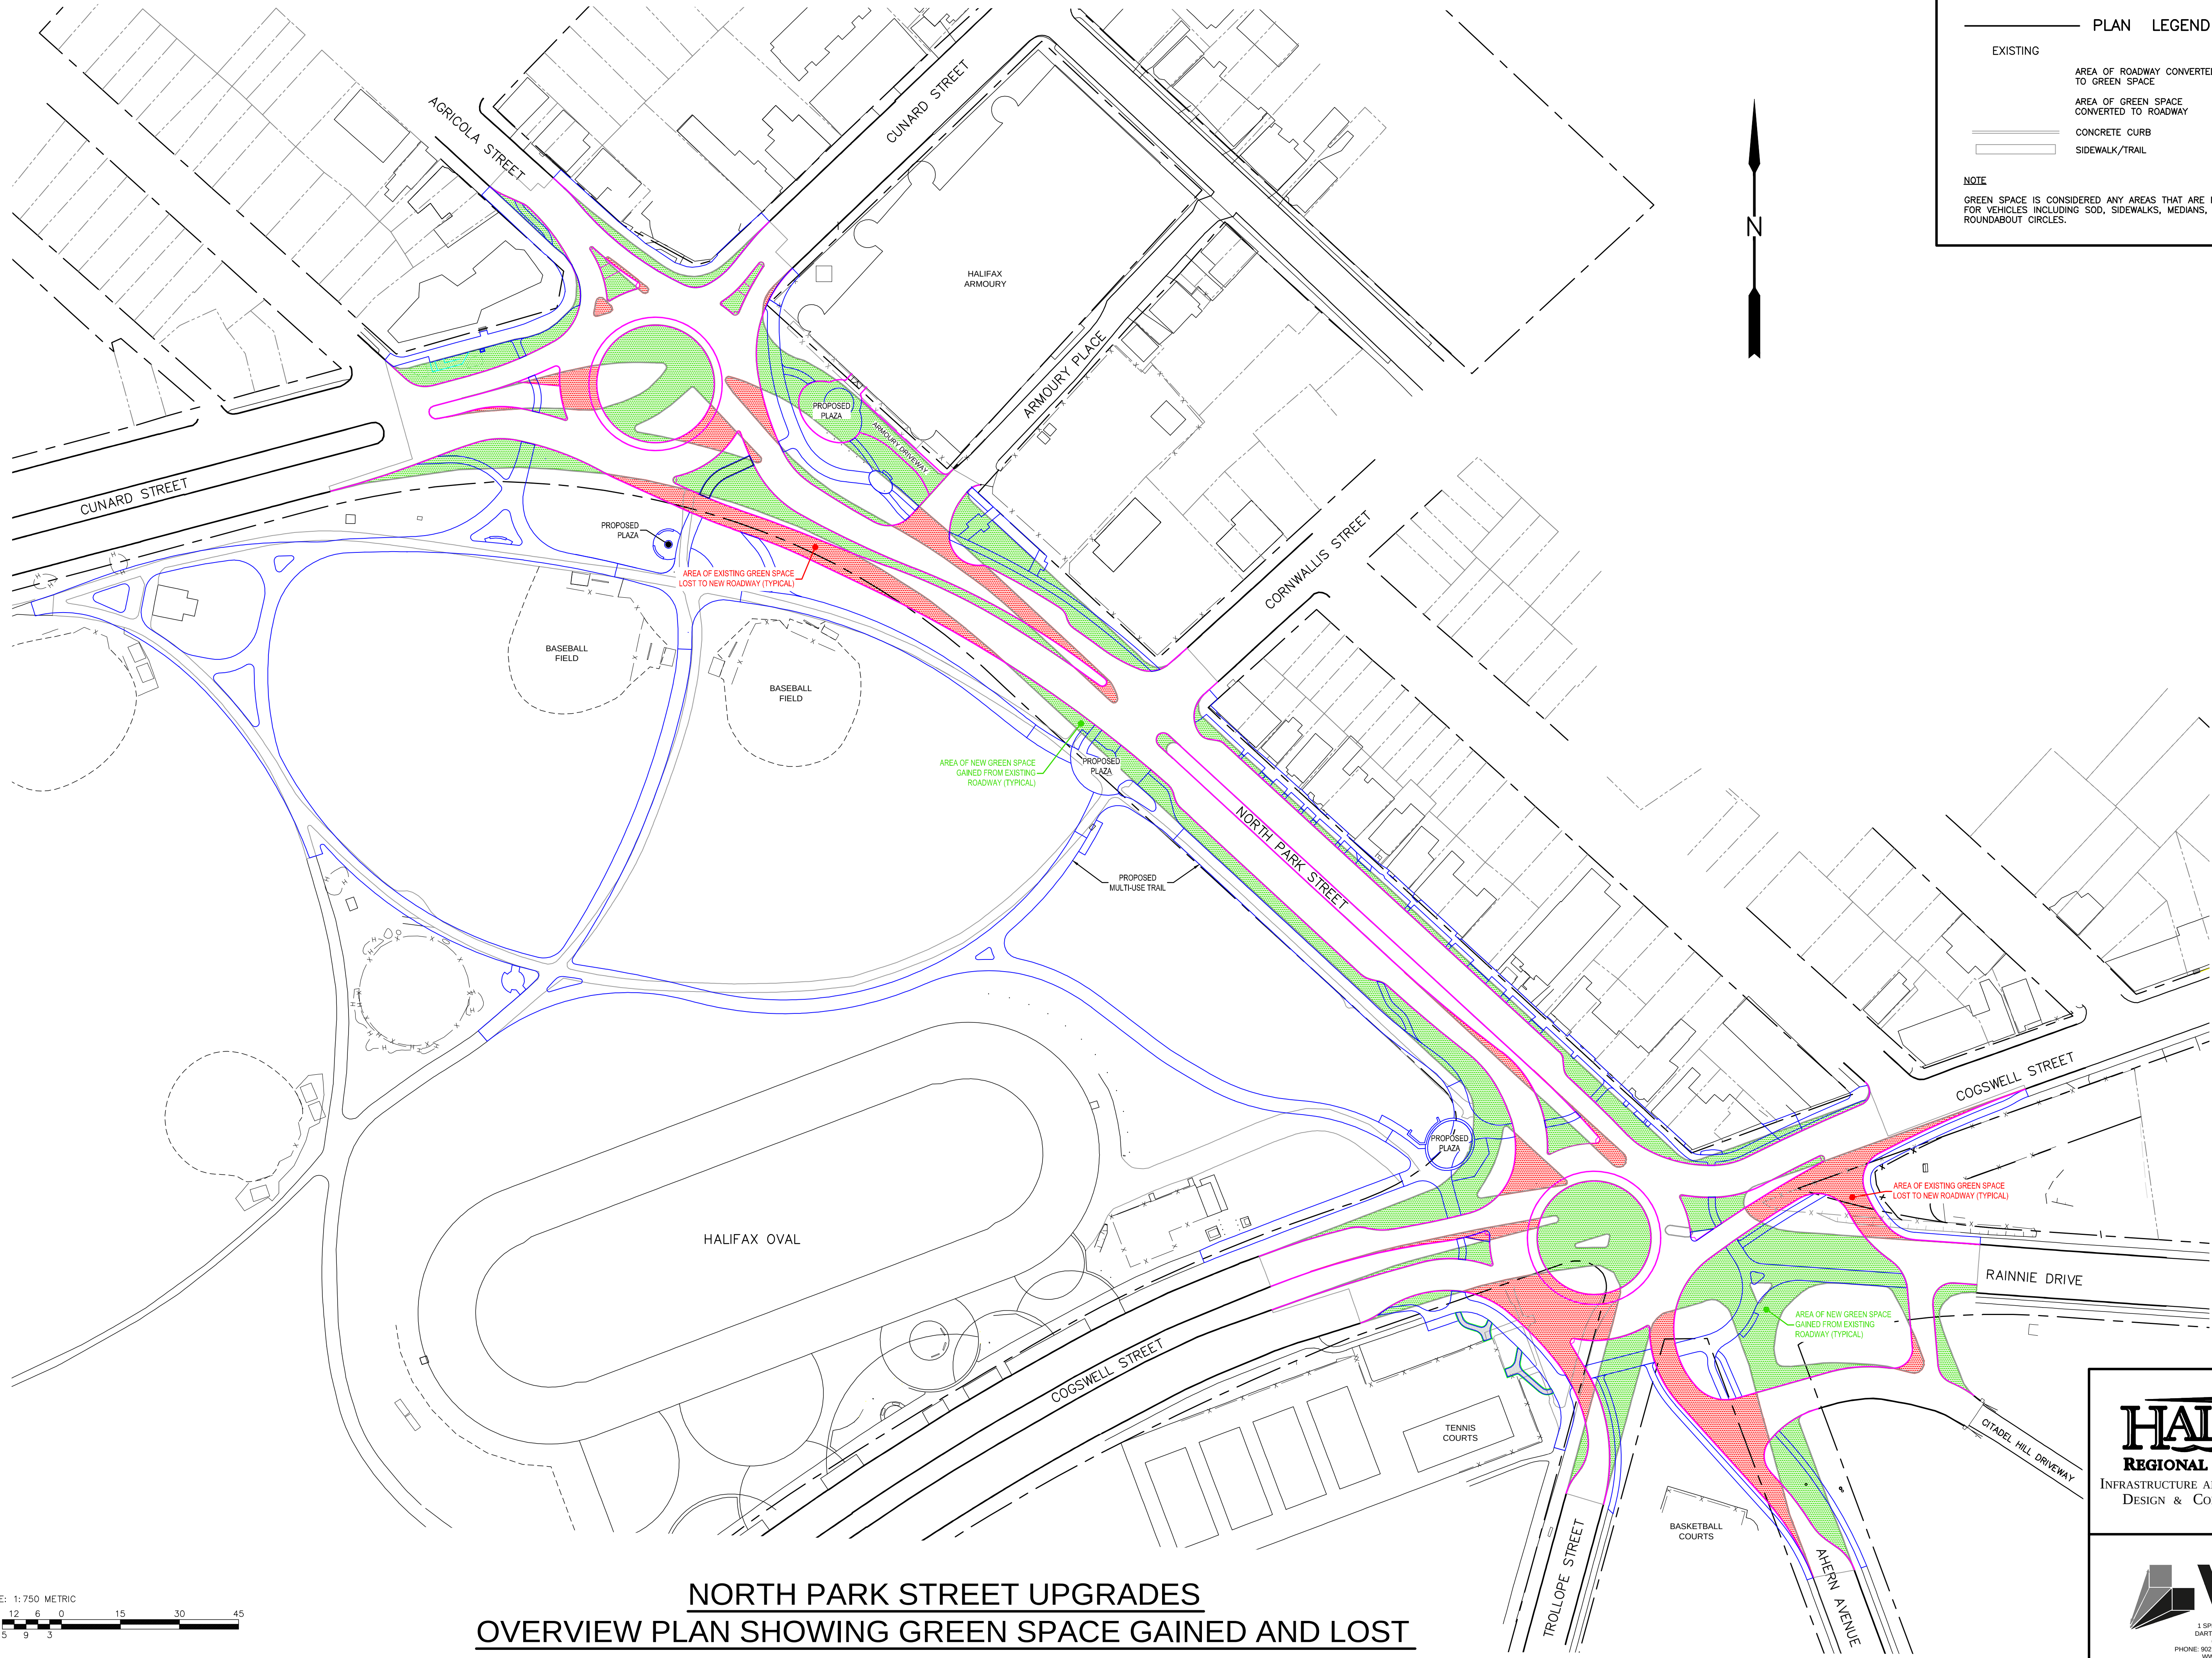

PLAN LEGEND

EXISTING

AREA OF ROADWAY CONVERTED TO GREEN SPACE

AREA OF GREEN SPACE CONVERTED TO ROADWAY


CONCRETE CURB

SIDEWALK/TRAIL

PROPOSED

NOTE
GREEN SPACE IS CONSIDERED ANY AREAS THAT ARE NOT DEDICATED SOLELY FOR VEHICLES INCLUDING SOD, SIDEWALKS, MEDIANS, BOULEVARDS, TRAILS AND ROUNDABOUT CIRCLES.

NORTH PARK STREET UPGRADES
OVERVIEW PLAN SHOWING GREEN SPACE GAINED AND LOST

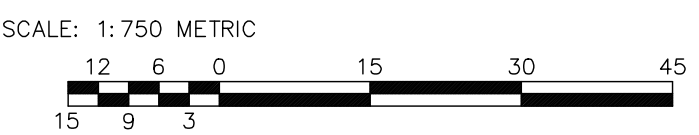

HALIFAX
REGIONAL MUNICIPALITY
INFRASTRUCTURE AND ASSET MANAGEMENT
DESIGN & CONSTRUCTION SERVICES

1 SPECTACLE LAKE DRIVE
DARTMOUTH, NOVA SCOTIA
CANADA, B3B 1K7
PHONE: 902 635-9950 - FAX: 902 635-1645
WWW.WSPGROUP.COM