
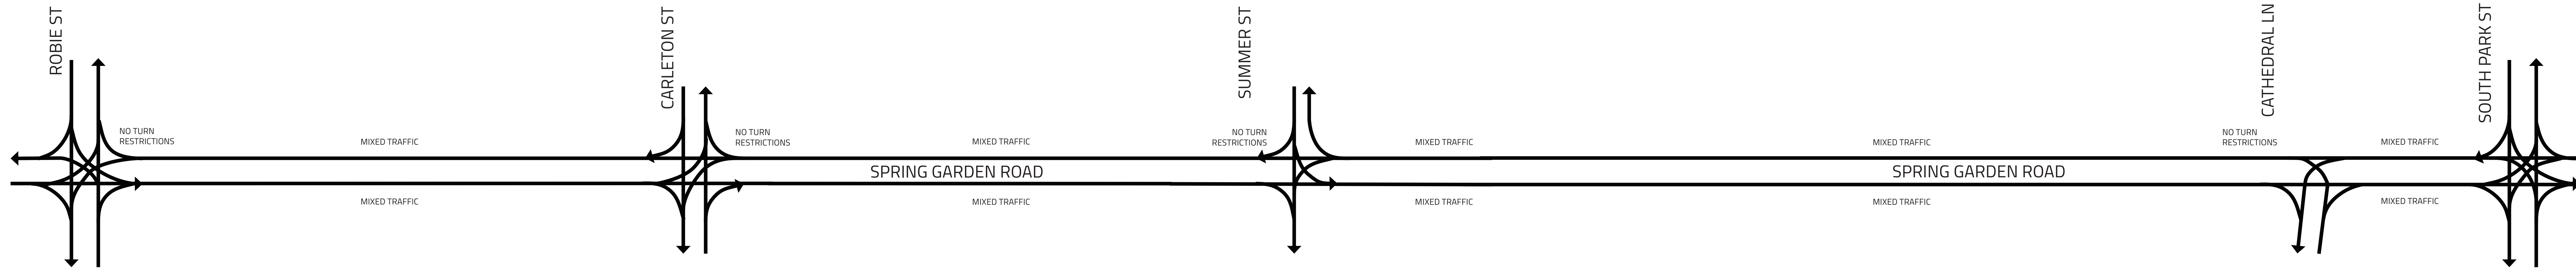


1

OPTION 1
BUILT FORM
IMPROVEMENTS

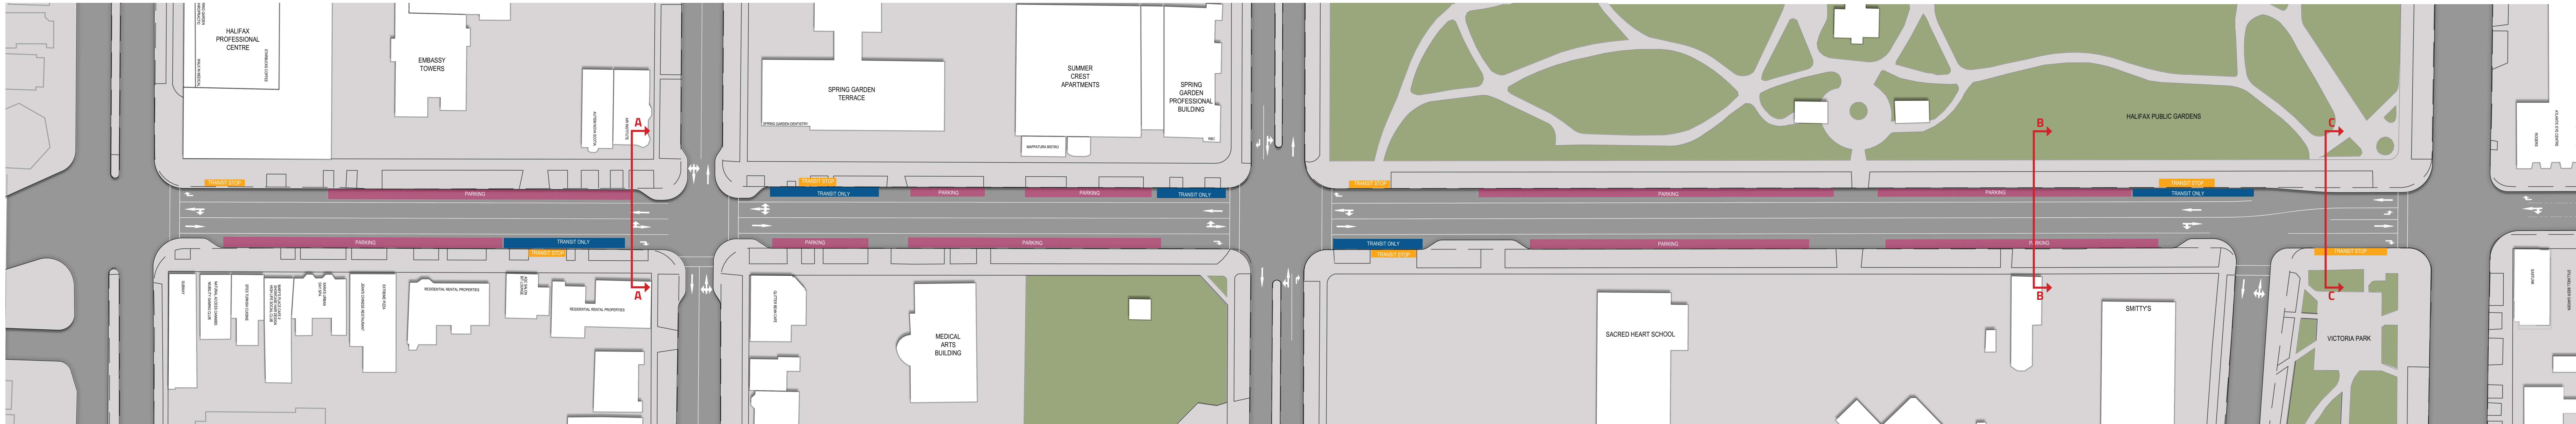

ROBIE STREET TO SOUTH PARK STREET