

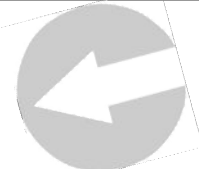
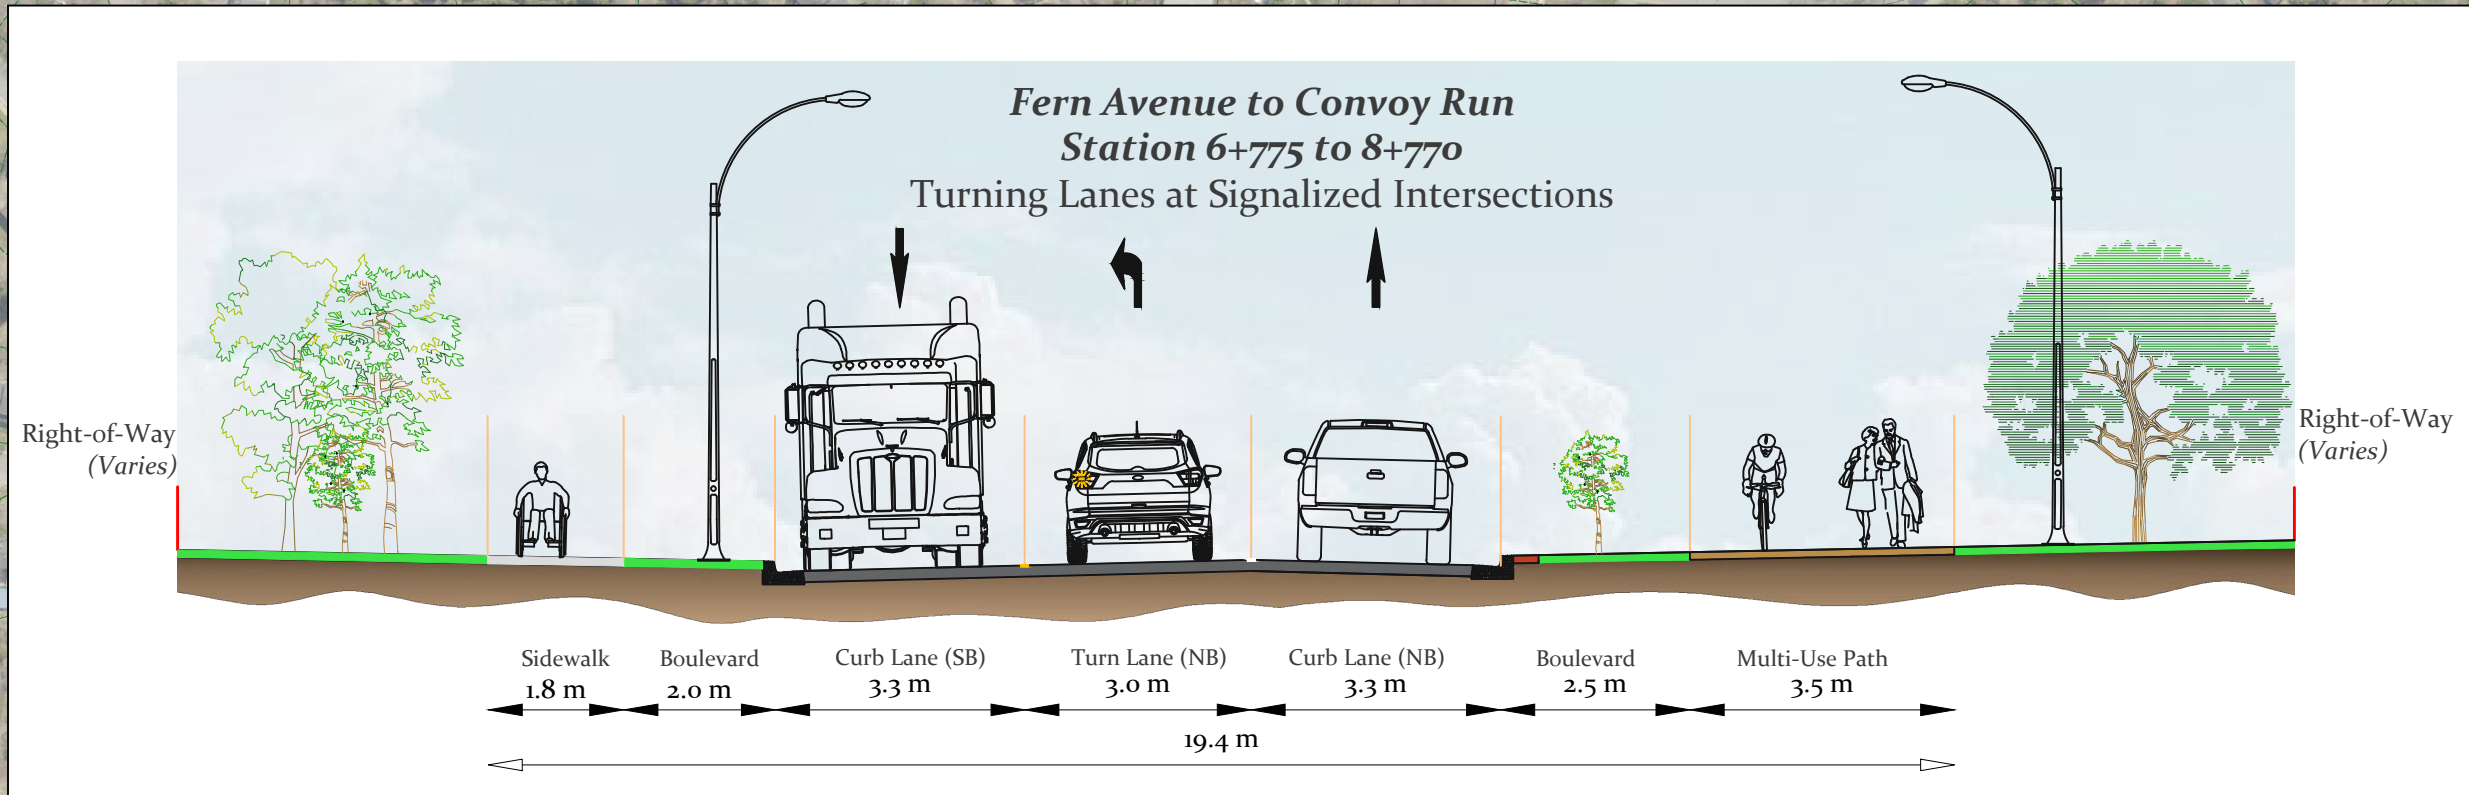


Q:\2018\18510-00-CD\DESIGN\OPTIONAL\FUNCTIONAL\DESIGN OPTION 118510-1 SEGMENT VIEW OPTION 1.DWG, 29/03/2019 10:11 AM

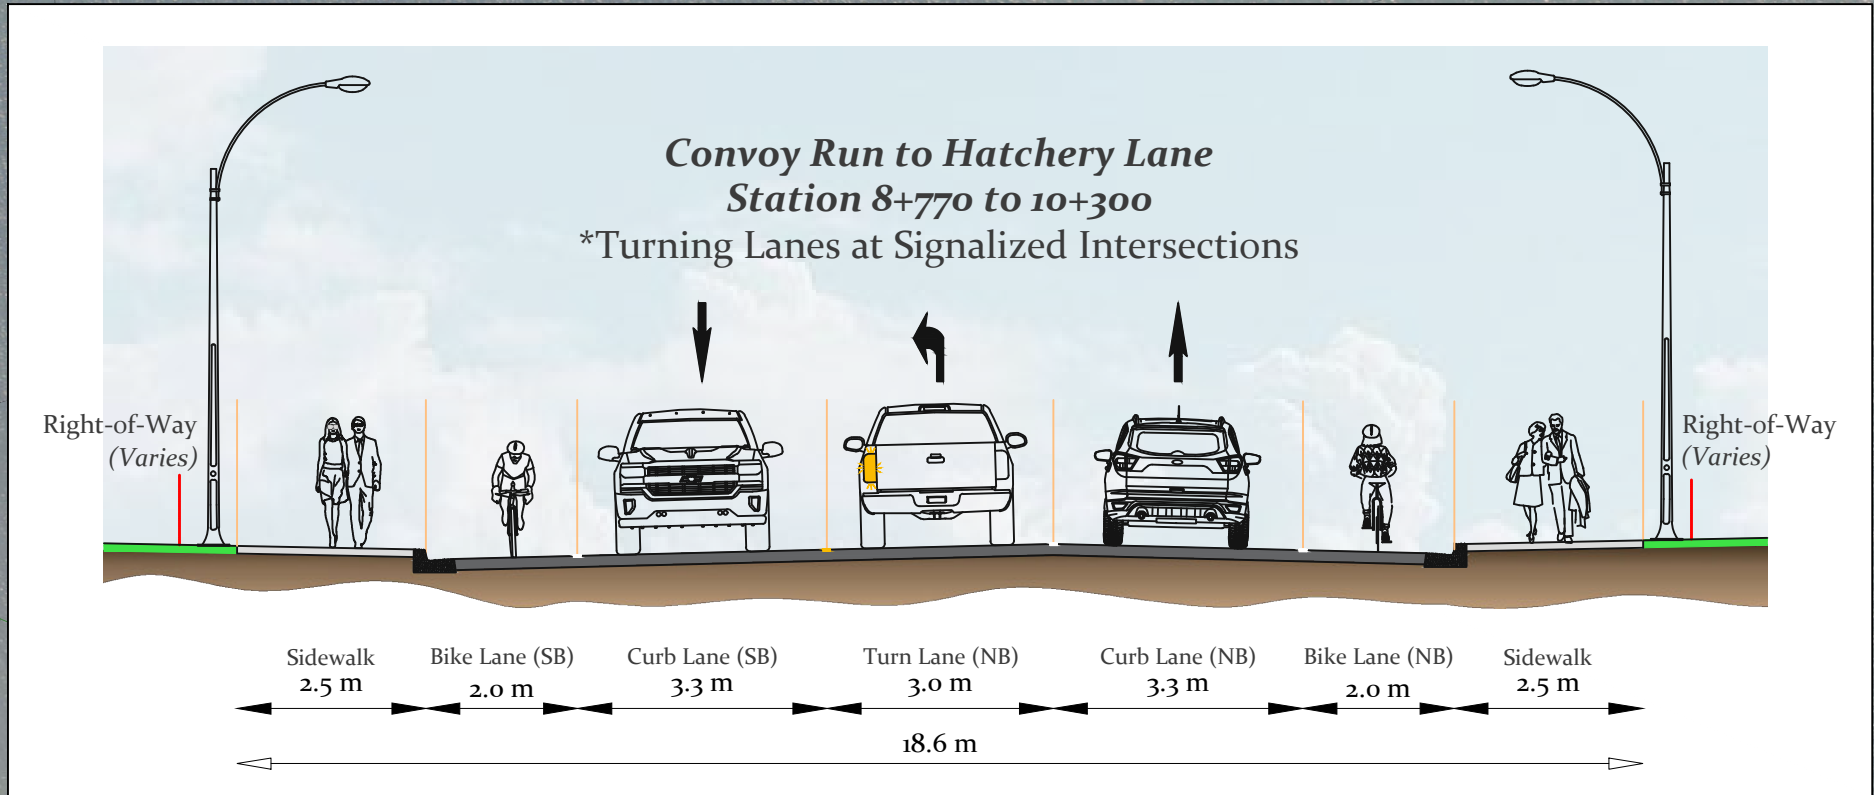

1 : 2,500

**Bedford Highway: Balanced Option - Segment 5**

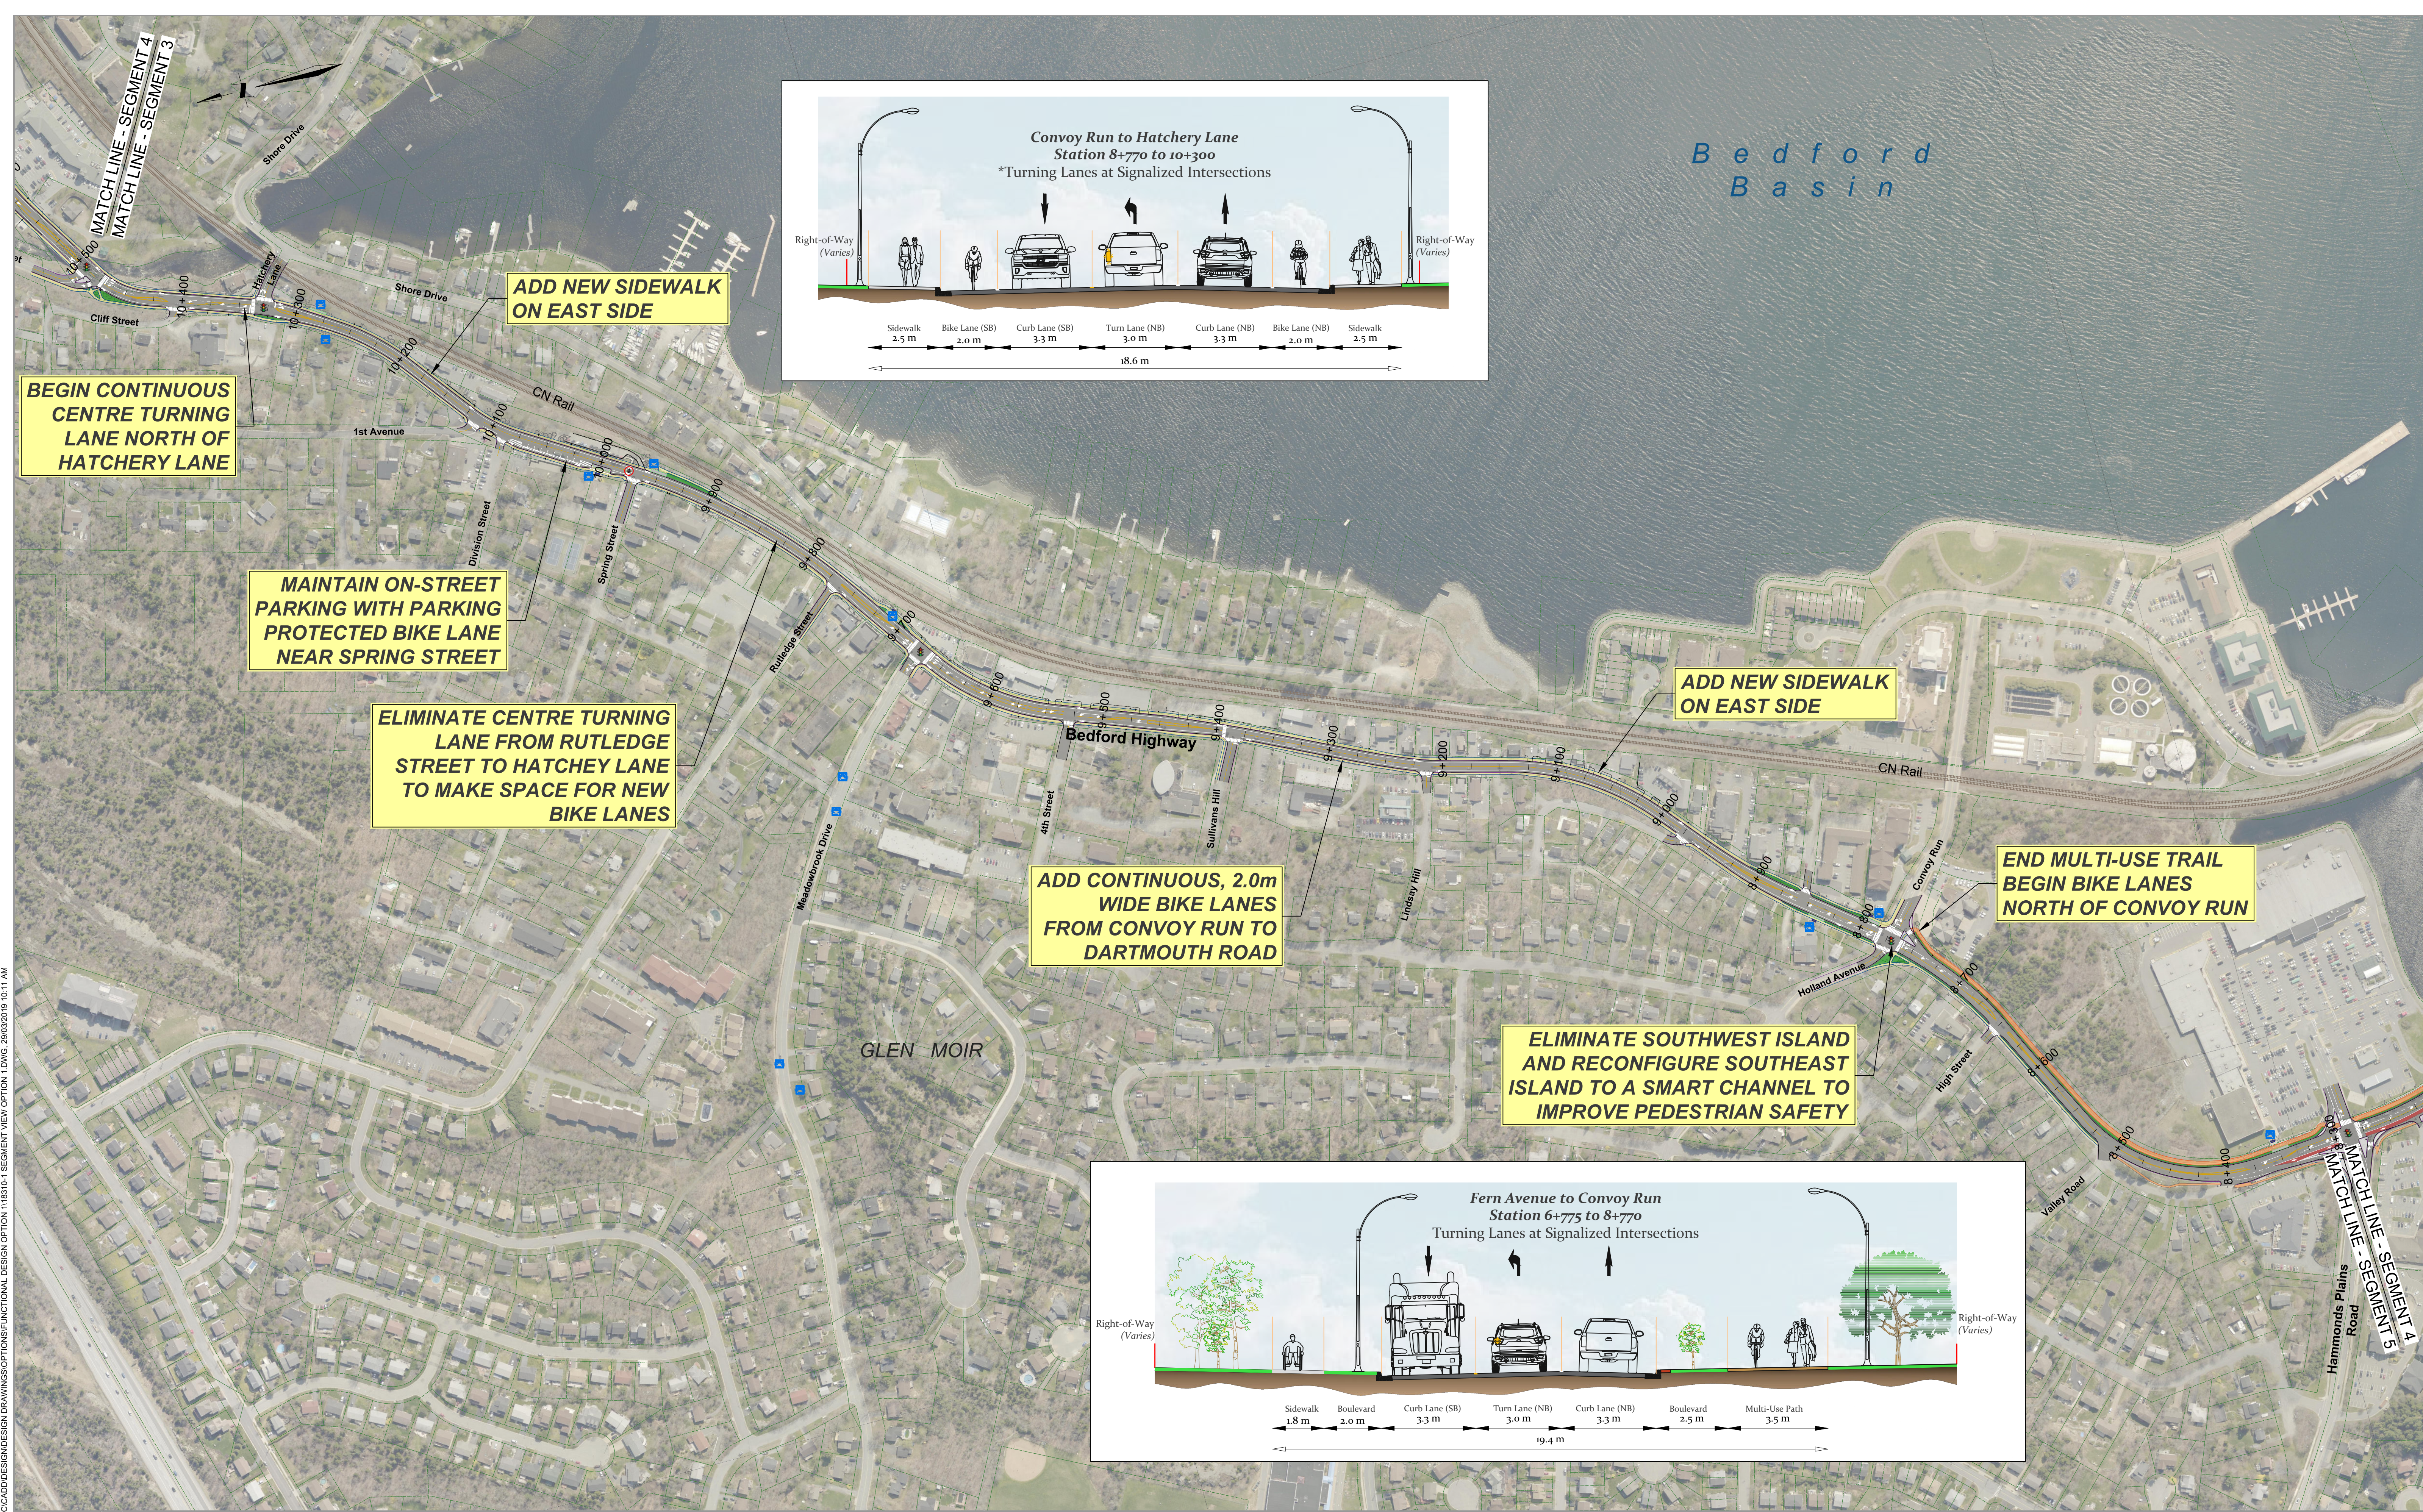