


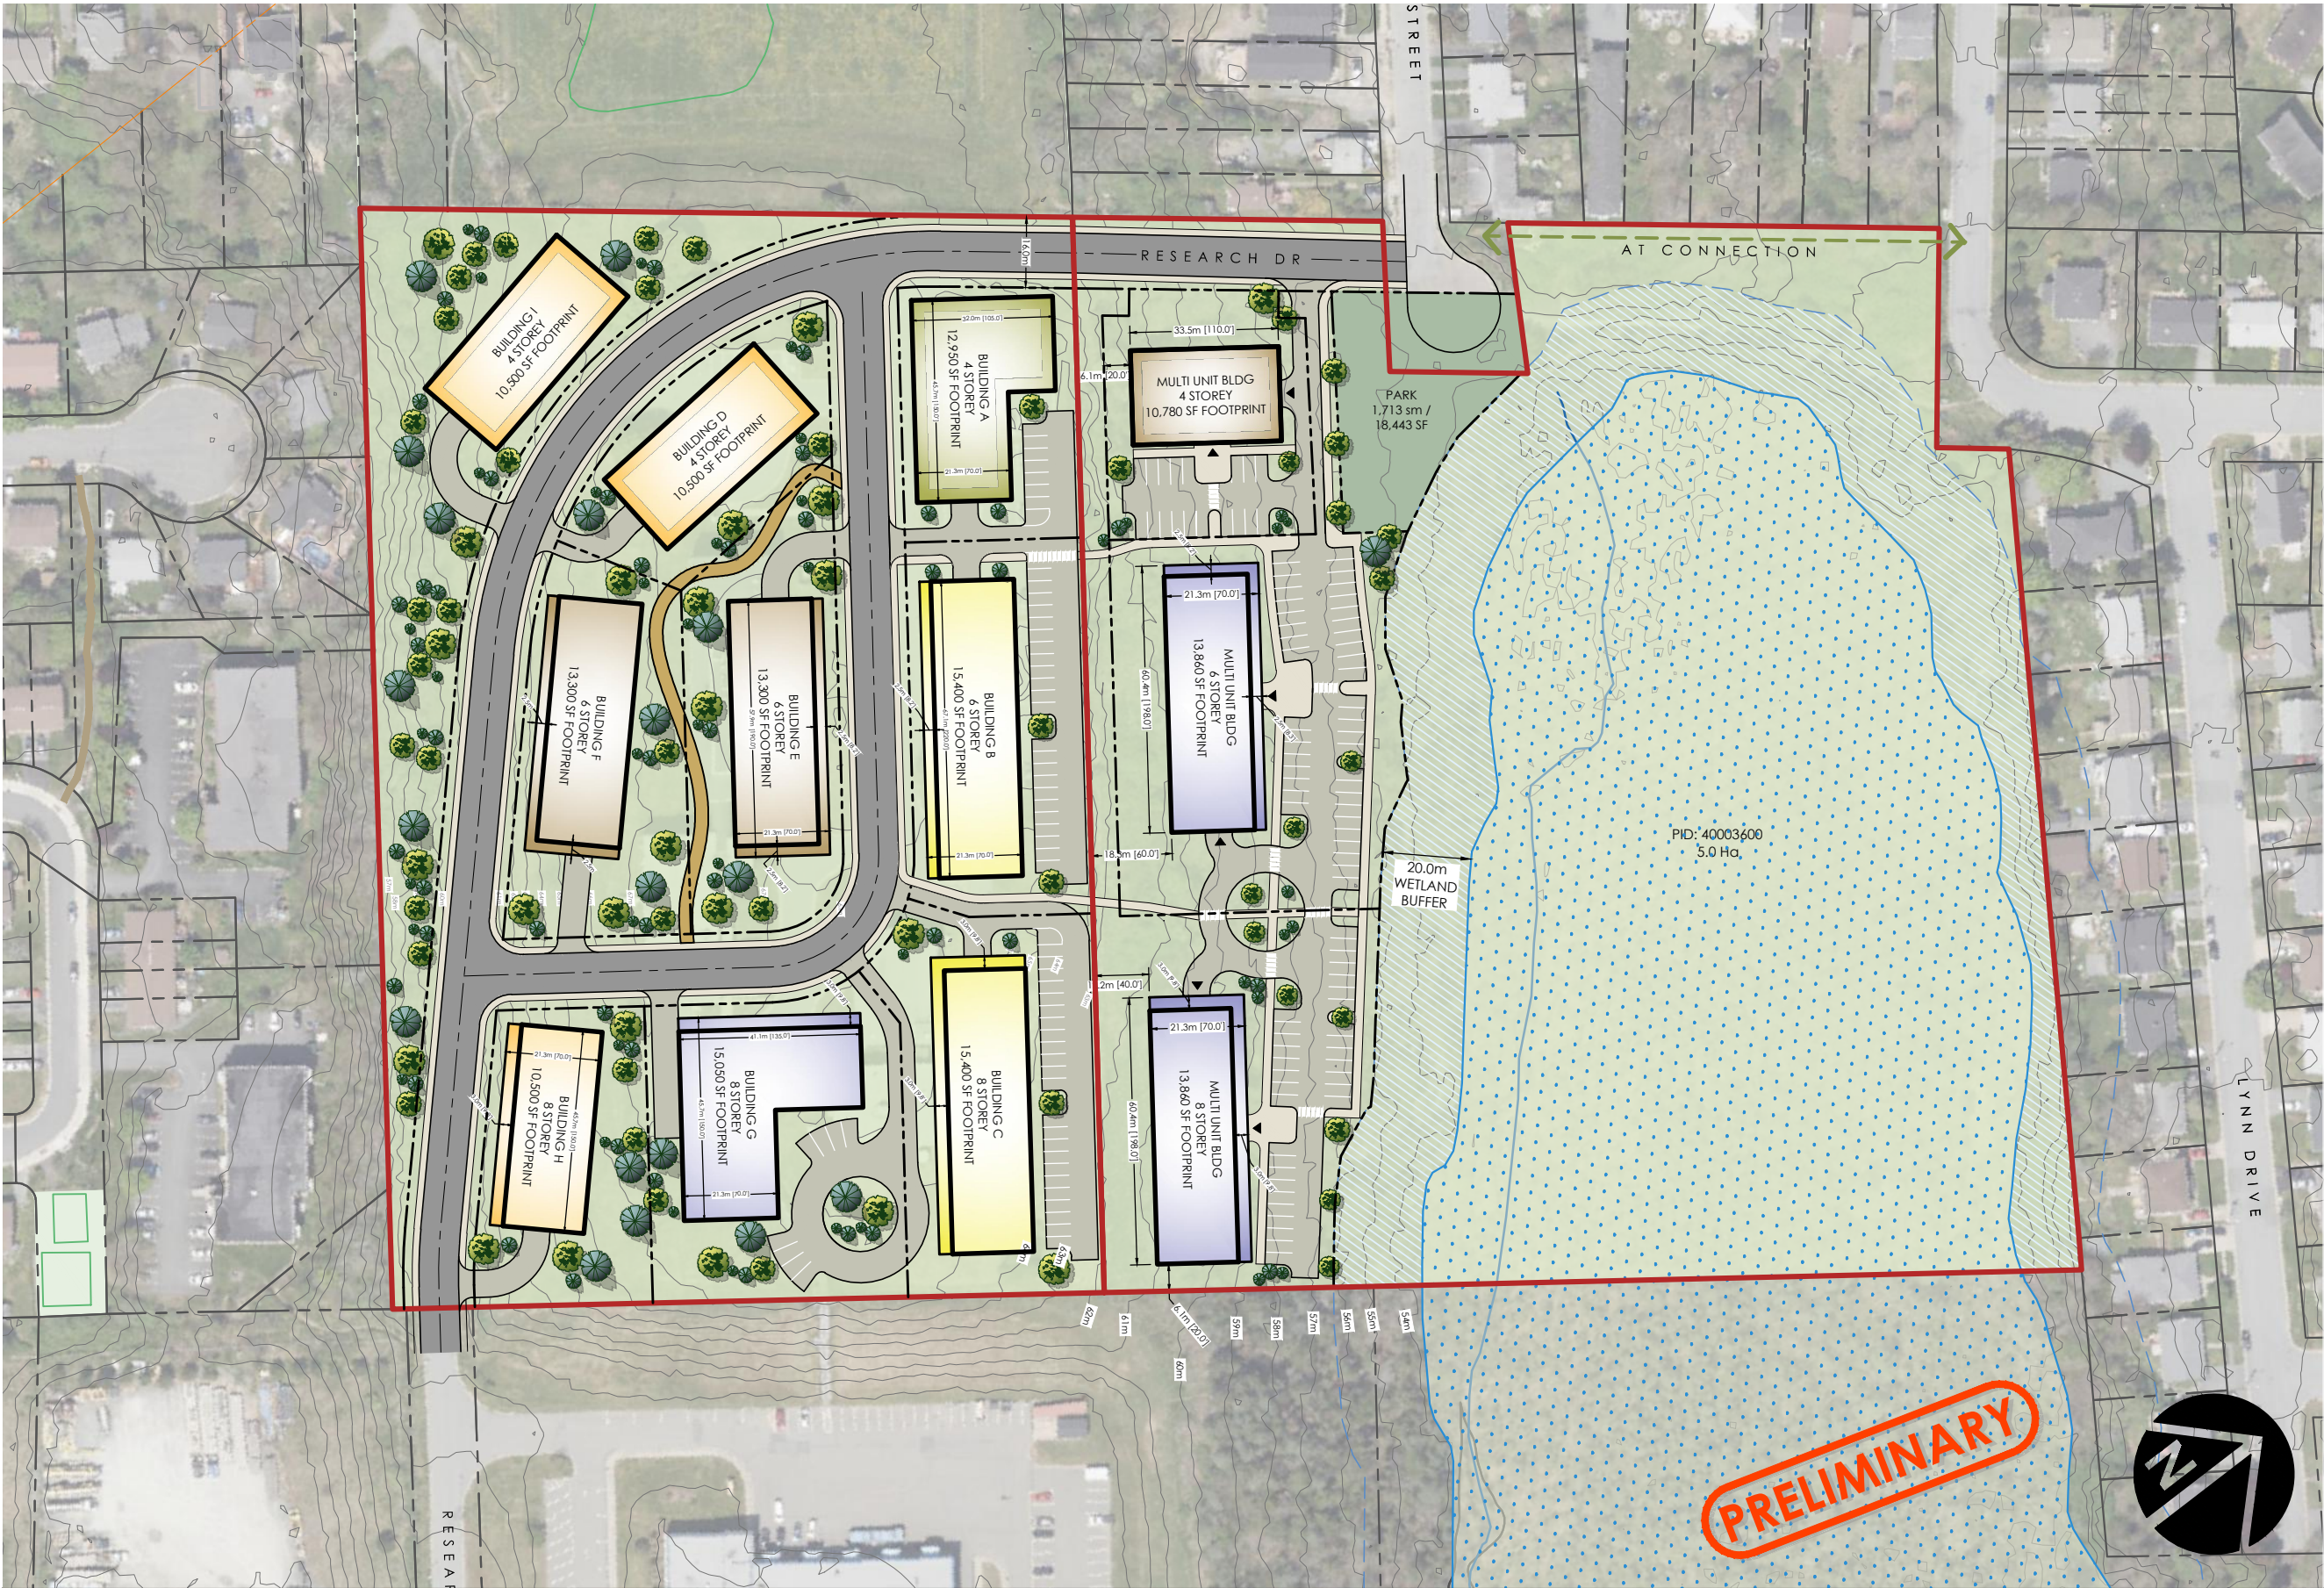

LEGEND

- Site Boundary
- Adjacent Property Boundary
- Wetland

NOTES:

- Subject to survey. Property lines and topographic features are approximate only.
- Site subject to by-law review and regulations.

SOURCES:

- Property lines and topographic features are from provincial mapping.

SCALE:

0 10 20 40 75m
1 : 1,500