
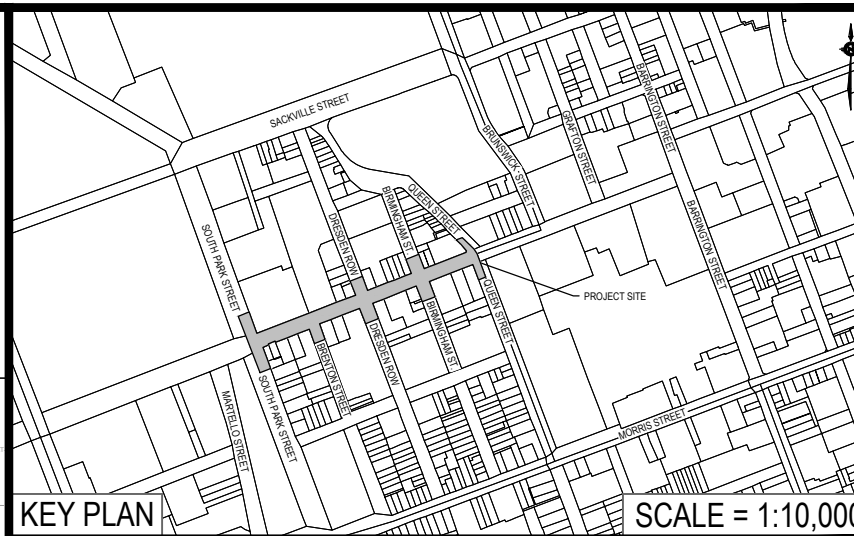


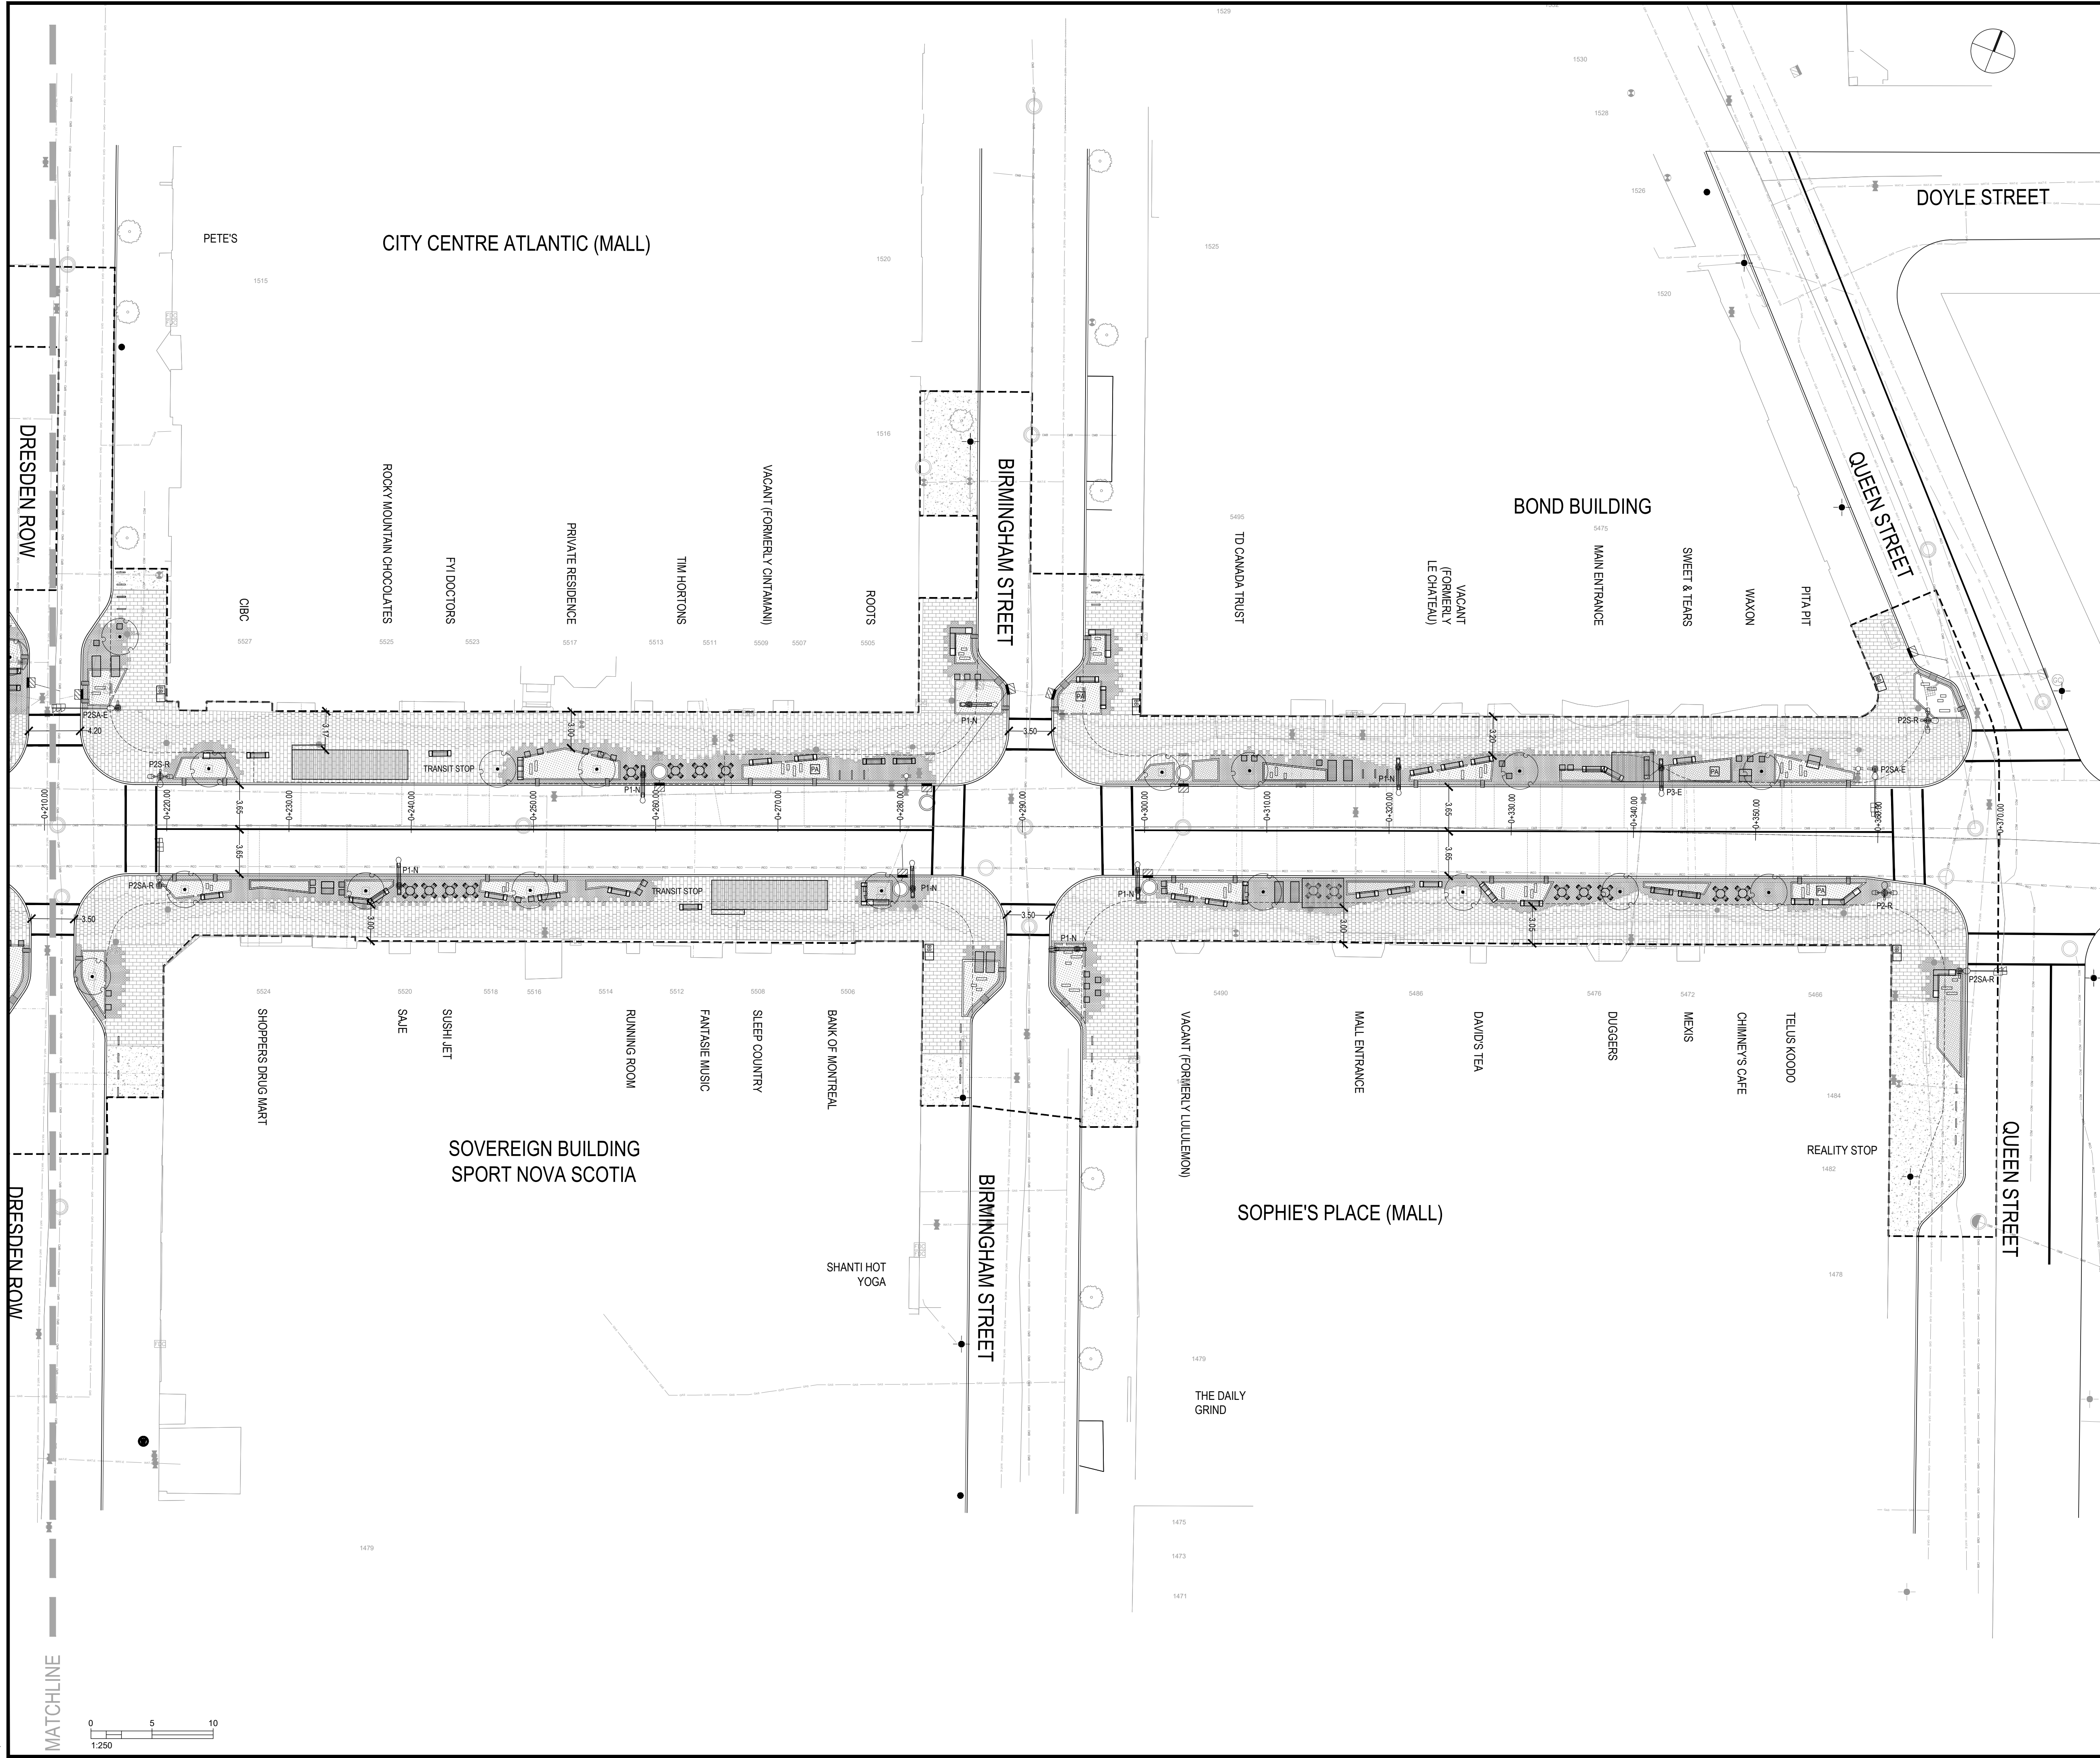

DRAWING KEY	
	EXTENT OF WORK
	UNDERGROUND GAS
	UNDERGROUND WATER
	UNDERGROUND COMBINED SEWER
	UNDERGROUND STORMWATER
	UNDERGROUND COMMUNICATIONS
	SANITARY LATERAL
	WATER LATERAL
	EXISTING CURB ALIGNMENT
	EXISTING STREET TREE
	CANADA POST GREY BOX
	BISTRO TABLE 77CM X 45CM
	CUSTOM MODULAR SEAT TYPE 1 (450x450mm)
	CUSTOM MODULAR SEAT TYPE 2 (1000x1000mm)
	CUSTOM MODULAR SEAT TYPE 3A (450x1800mm)
	CUSTOM MODULAR SEAT TYPE 3B w/ BENCH BACK & ARMRESTS (450x1800mm)
	CUSTOM MODULAR SEAT TYPE 4 (450x1800mm)
	ROUGHREADY LOUNGER
	ARC BICYCLE RACK
	TRASH & RECYCLING DOUBLE STATION
	PUBLIC ART LOCATION
	CONCRETE INLET & DECORATIVE GRATE
	RECYCLED GRANITE BOLLARD
	RECYCLED GRANITE CHECK DAM (SIZE VARIES)
	CUSTOM TRANSIT SHELTER
	STANDARD ROUGHREADY SHELTER
	STREET TREE
	PAVING TYPE 1: SQUARE (300x300mm)
	PAVING TYPE 2: RECTANGULAR (300x600mm)
	PAVING TYPE 3: COBBLESTONES (200x100mm)
	CONCRETE SIDEWALK REINSTATEMENT
	PLANTING TYPE 1: BIORETENTION BEDS
	PLANTING TYPE 2: TYPICAL GARDEN BEDS
	PECHINA LIGHT WITH NO ARM
	- REFER LIGHTING SCHEDULE
	PECHINA LIGHT WITH ARM
	- REFER LIGHTING SCHEDULE
	PECHINA LIGHT WITH SIGNAL & NO ARM
	- REFER LIGHTING SCHEDULE
	PECHINA LIGHT WITH SIGNAL & ARM
	- REFER LIGHTING SCHEDULE
	RELOCATED PECHINA LIGHT WITH SIGNAL & NO ARM
	NEW PECHINA LIGHT WITH ARM & NO PEDESTRIAN LIGHT

CODE	DESCRIPTION
P1-N	NEW PECHINA LIGHT WITH ARM
P2-N	NEW PECHINA LIGHT NO ARM
P1-E	EXISTING PECHINA LIGHT WITH ARM
P2-E	EXISTING PECHINA LIGHT NO ARM
P1-R	RELOCATED PECHINA LIGHT WITH ARM
P2-R	RELOCATED PECHINA LIGHT NO ARM
P2S-N	NEW PECHINA LIGHT WITH SIGNAL & NO ARM
P2S-A-N	NEW PECHINA LIGHT WITH SIGNAL ARM
P2S-E	EXISTING PECHINA LIGHT WITH SIGNAL & NO ARM
P2S-A-E	EXISTING PECHINA LIGHT WITH SIGNAL ARM
P2S-R	RELOCATED PECHINA LIGHT WITH SIGNAL & NO ARM
P2S-N	NEW PECHINA LIGHT WITH ARM & NO PEDESTRIAN LIGHT

01	SCHEMATIC DESIGN	2019-09-10
NO.	DESCRIPTION	DATE

fathomstudio.ca
1 Starr Lane
Dartmouth, NS
B2Y 4V7
Formerly
Envision Planning & Design

CLIENT

PROJECT

HALIFAX, NOVA SCOTIA

SHEET DESCRIPTION

STATION 0+210.00 TO 0+380.00

SCALE

1:250

DATE

2019/09/10

DRAWN

NR/JM

CHECKED

DS

PROJECT NO.

18-123

SHEET

2

OF

2