
SLAYTER LOCAL STREET BIKEWAY: NORTH CONNECTION

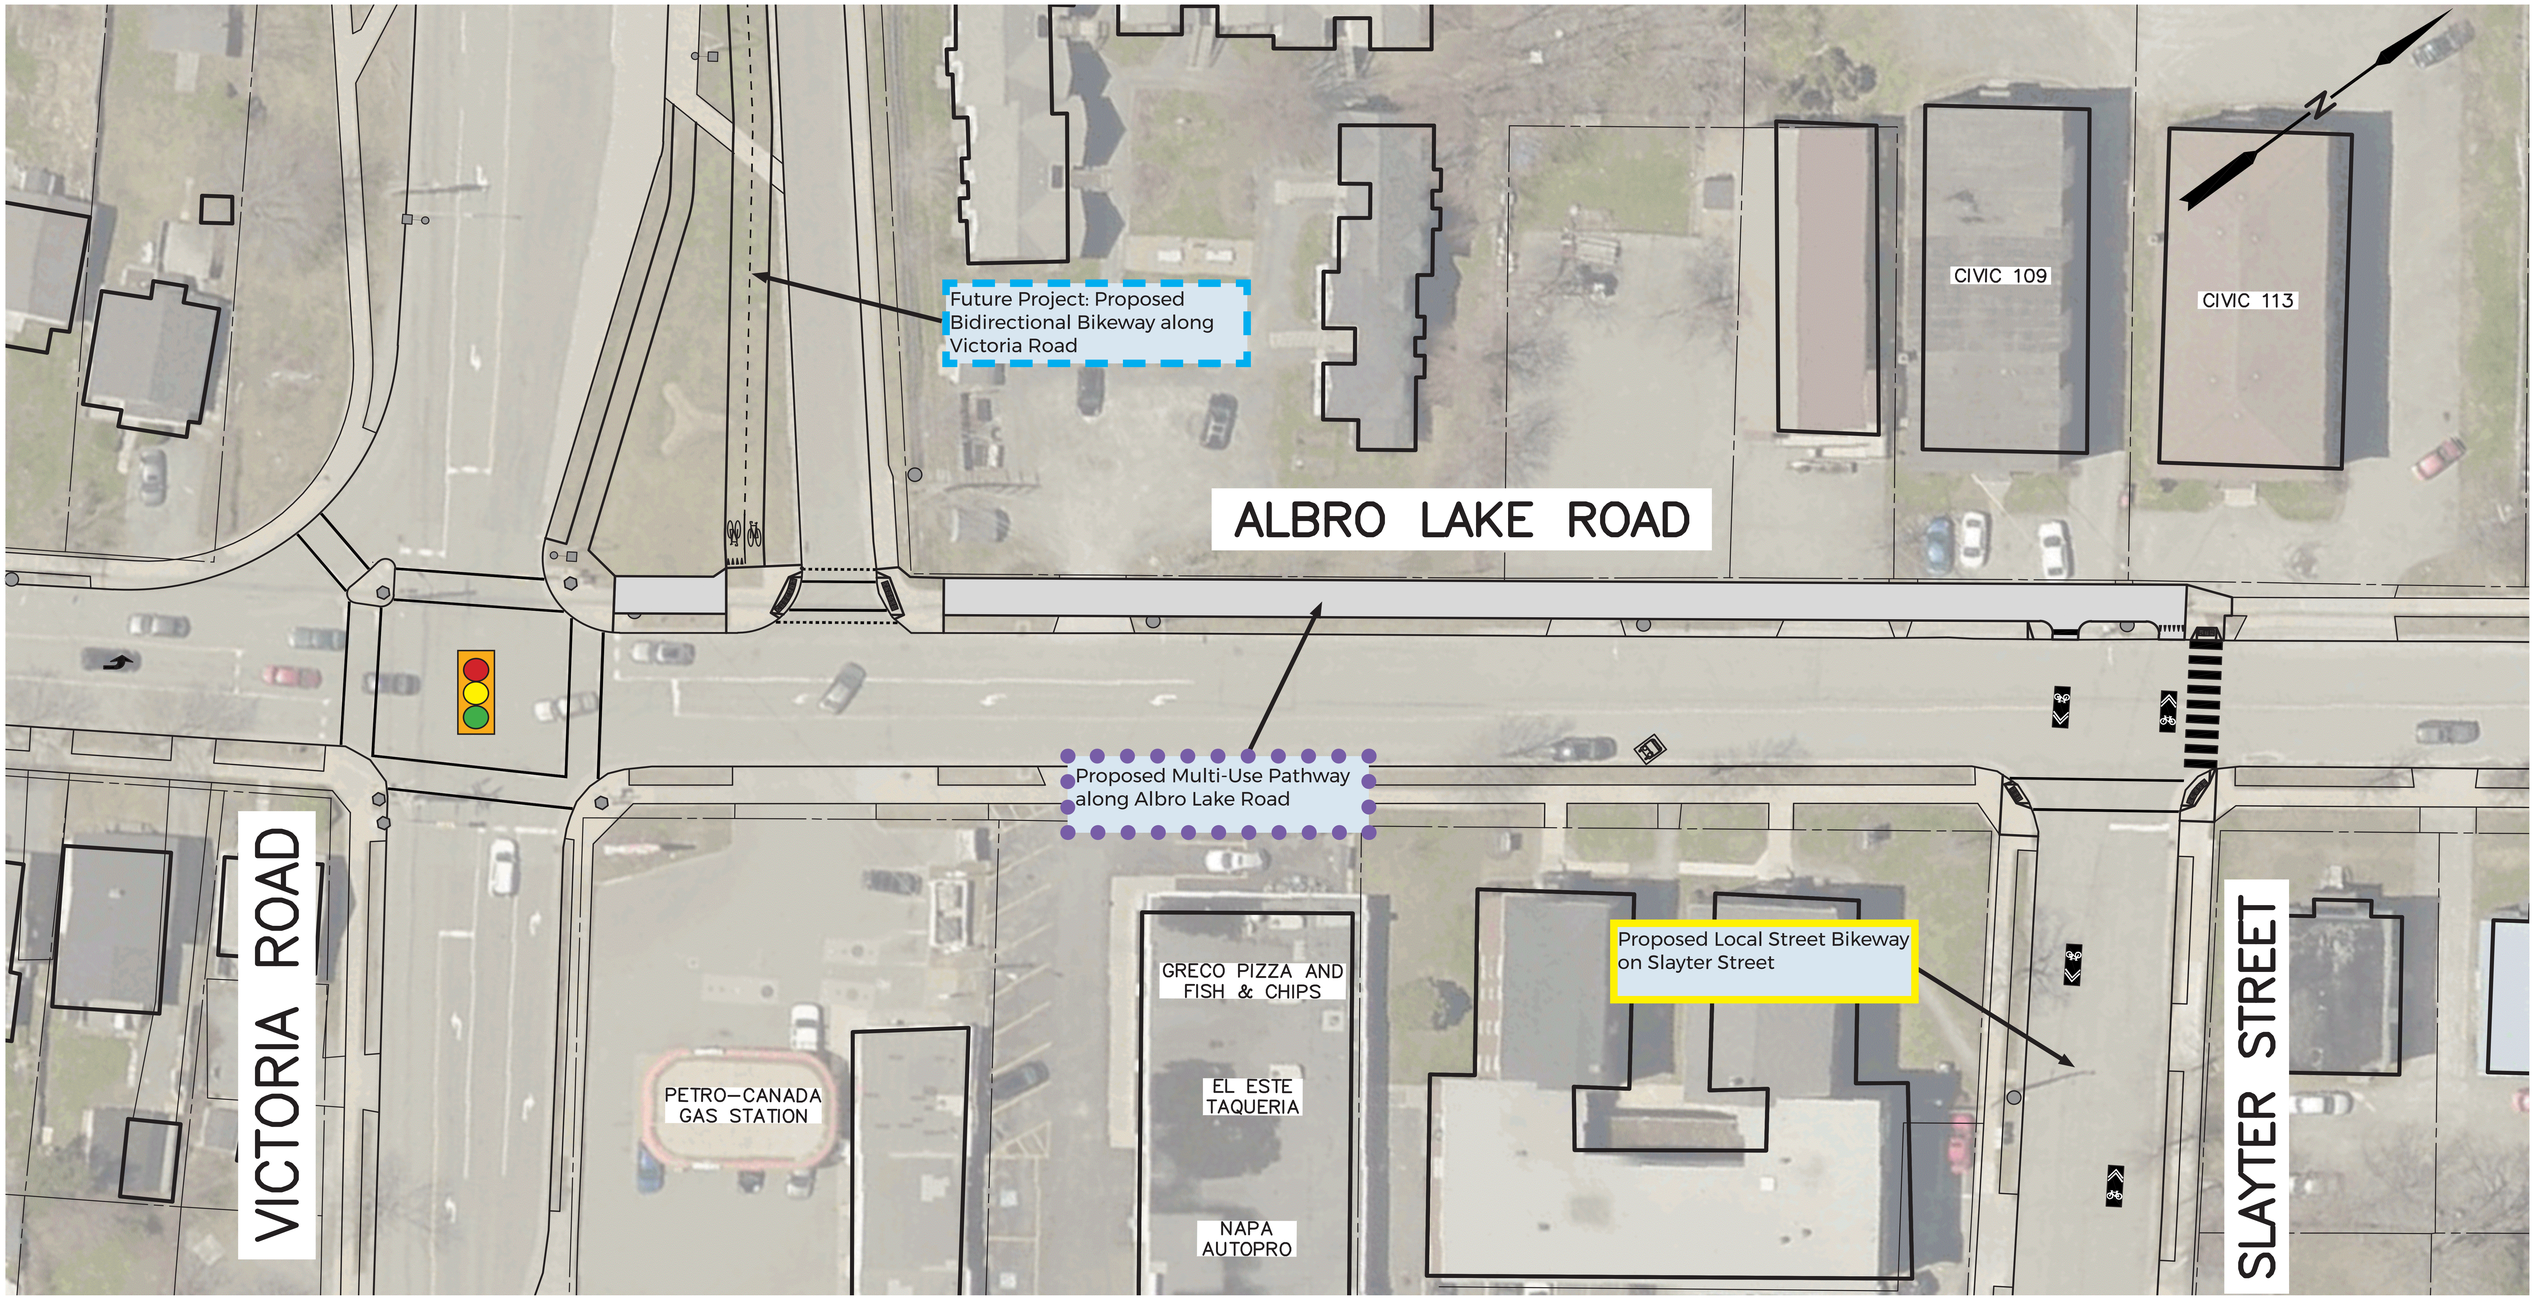

LEGEND

- Future Bicycle Facility Project
- Bike Flow via Local Street Bikeway Facility
- Bike Flow via Multi-Use Pathway
- Signalized Intersection
- Bicycle Sharrow

VICTORIA ROAD


- No impact.
- No impact.
- No impact.
- No impact.

ALBRO LAKE ROAD

- Multi-Use Pathway on Albro Lake Road.
- Multi-use Pathway on the North side of Albro Lake Road.
- Yield to crosswalk.
- No impact.

SLAYTER STREET

- Local Street Bikeway facility on Slayter Street.
- No impact.
- Share the road with Slayter Local Street Bikeway.
- No impact.

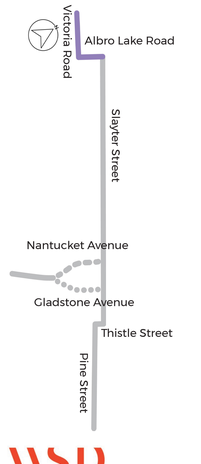


HALIFAX


wsp

SLAYTER LOCAL STREET BIKEWAY: MAIN CORRIDOR - WOODLAND AVENUE

OPTION 1: HALF SIGNALS AND TRAFFIC DIVERSION

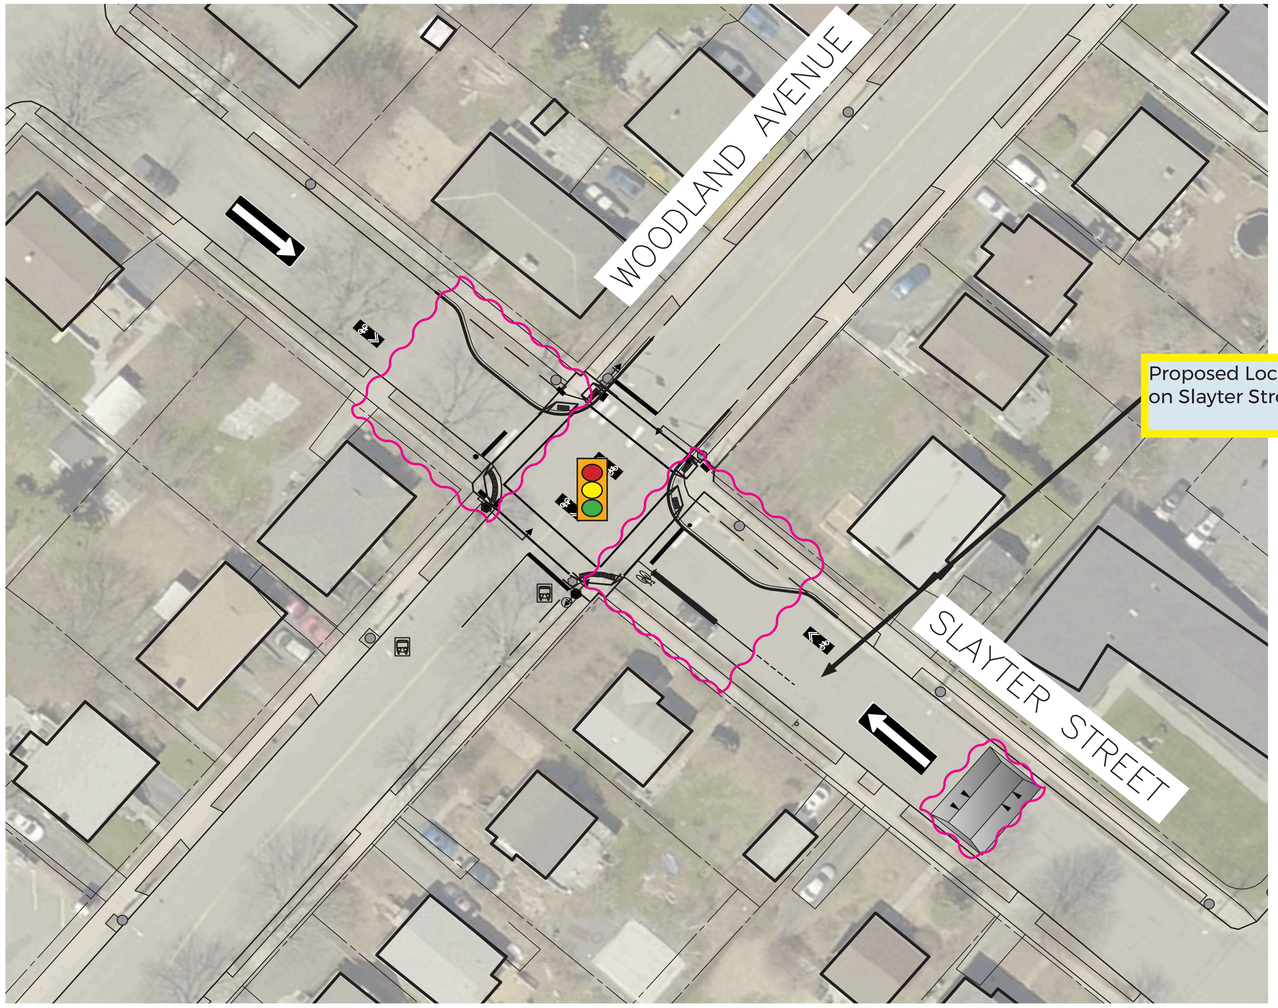

OPTION 2: HALF SIGNALS WITHOUT DIVERSIONS

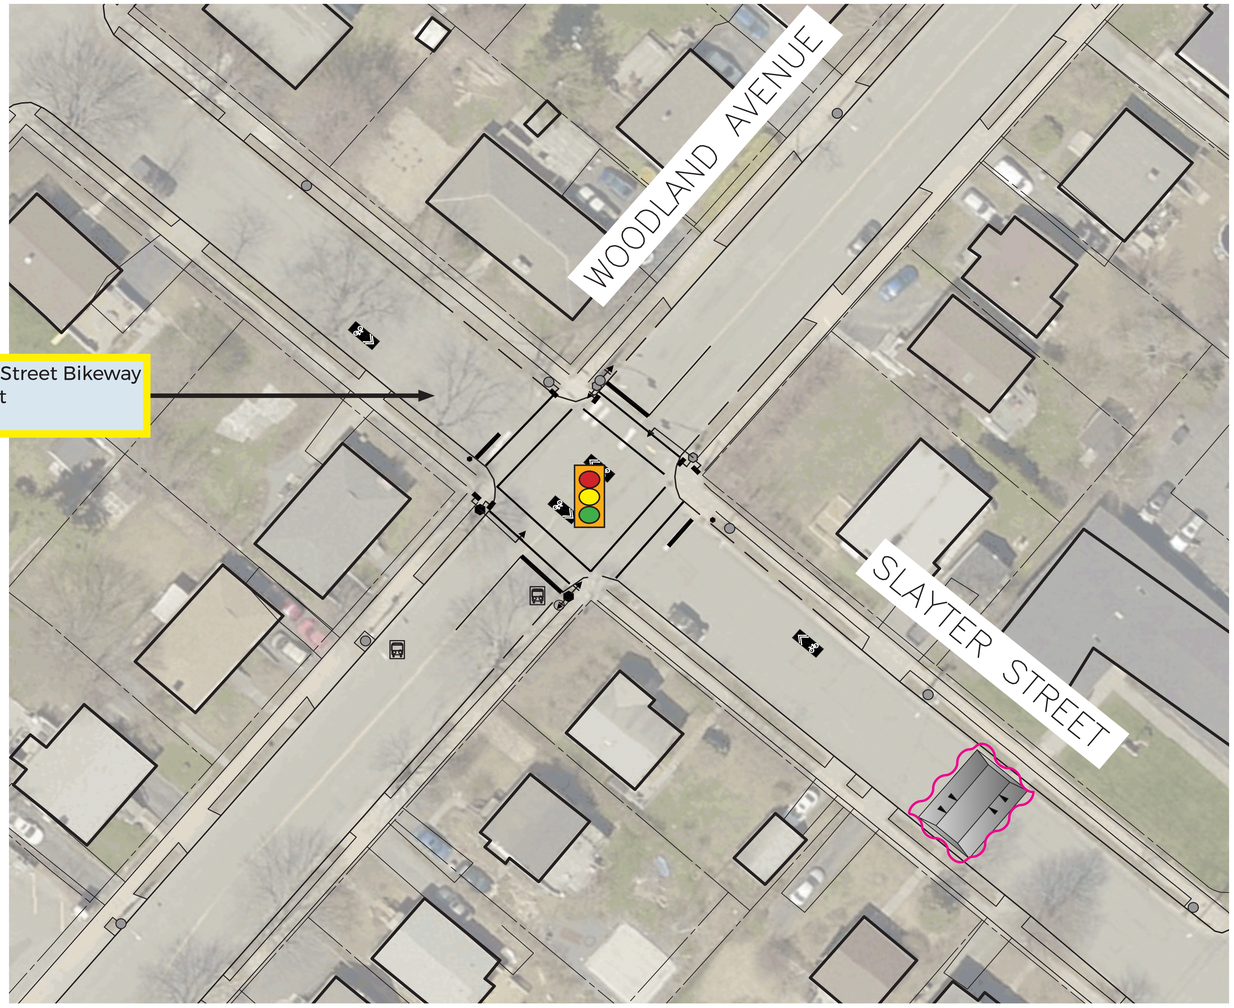

OPTION 1:


- Local Street Bikeway facility on Slayter Street.
- Pedestrian Half-Signal at Woodland Avenue.
- Share the road with Slayter Local Street Bikeway.
  Stop at Pedestrian Half-Signal when activated.
- No access to Slayter Street from Woodland Avenue.
- No impact.

LEGEND

- Bike Flow via Local Street Bikeway Facility
- Location for existing and potential traffic calming or diversions
- Signalized Intersection
- Bicycle Sharrow
- Direction of vehicle traffic

OPTION 2:


- Local Street Bikeway facility on Slayter Street.
- Pedestrian Half-Signal at Woodland Avenue.
- Share the road with Slayter Local Street Bikeway.
  Stop at Pedestrian Half-Signal when activated.
- No impact.

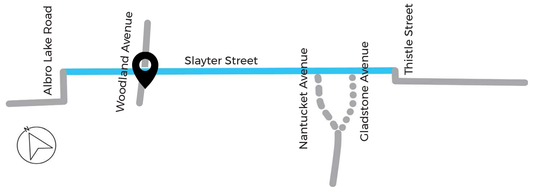

HALIFAX

wsp

SLAYTER LOCAL STREET BIKEWAY: MAIN CORRIDOR - FRANCES STREET

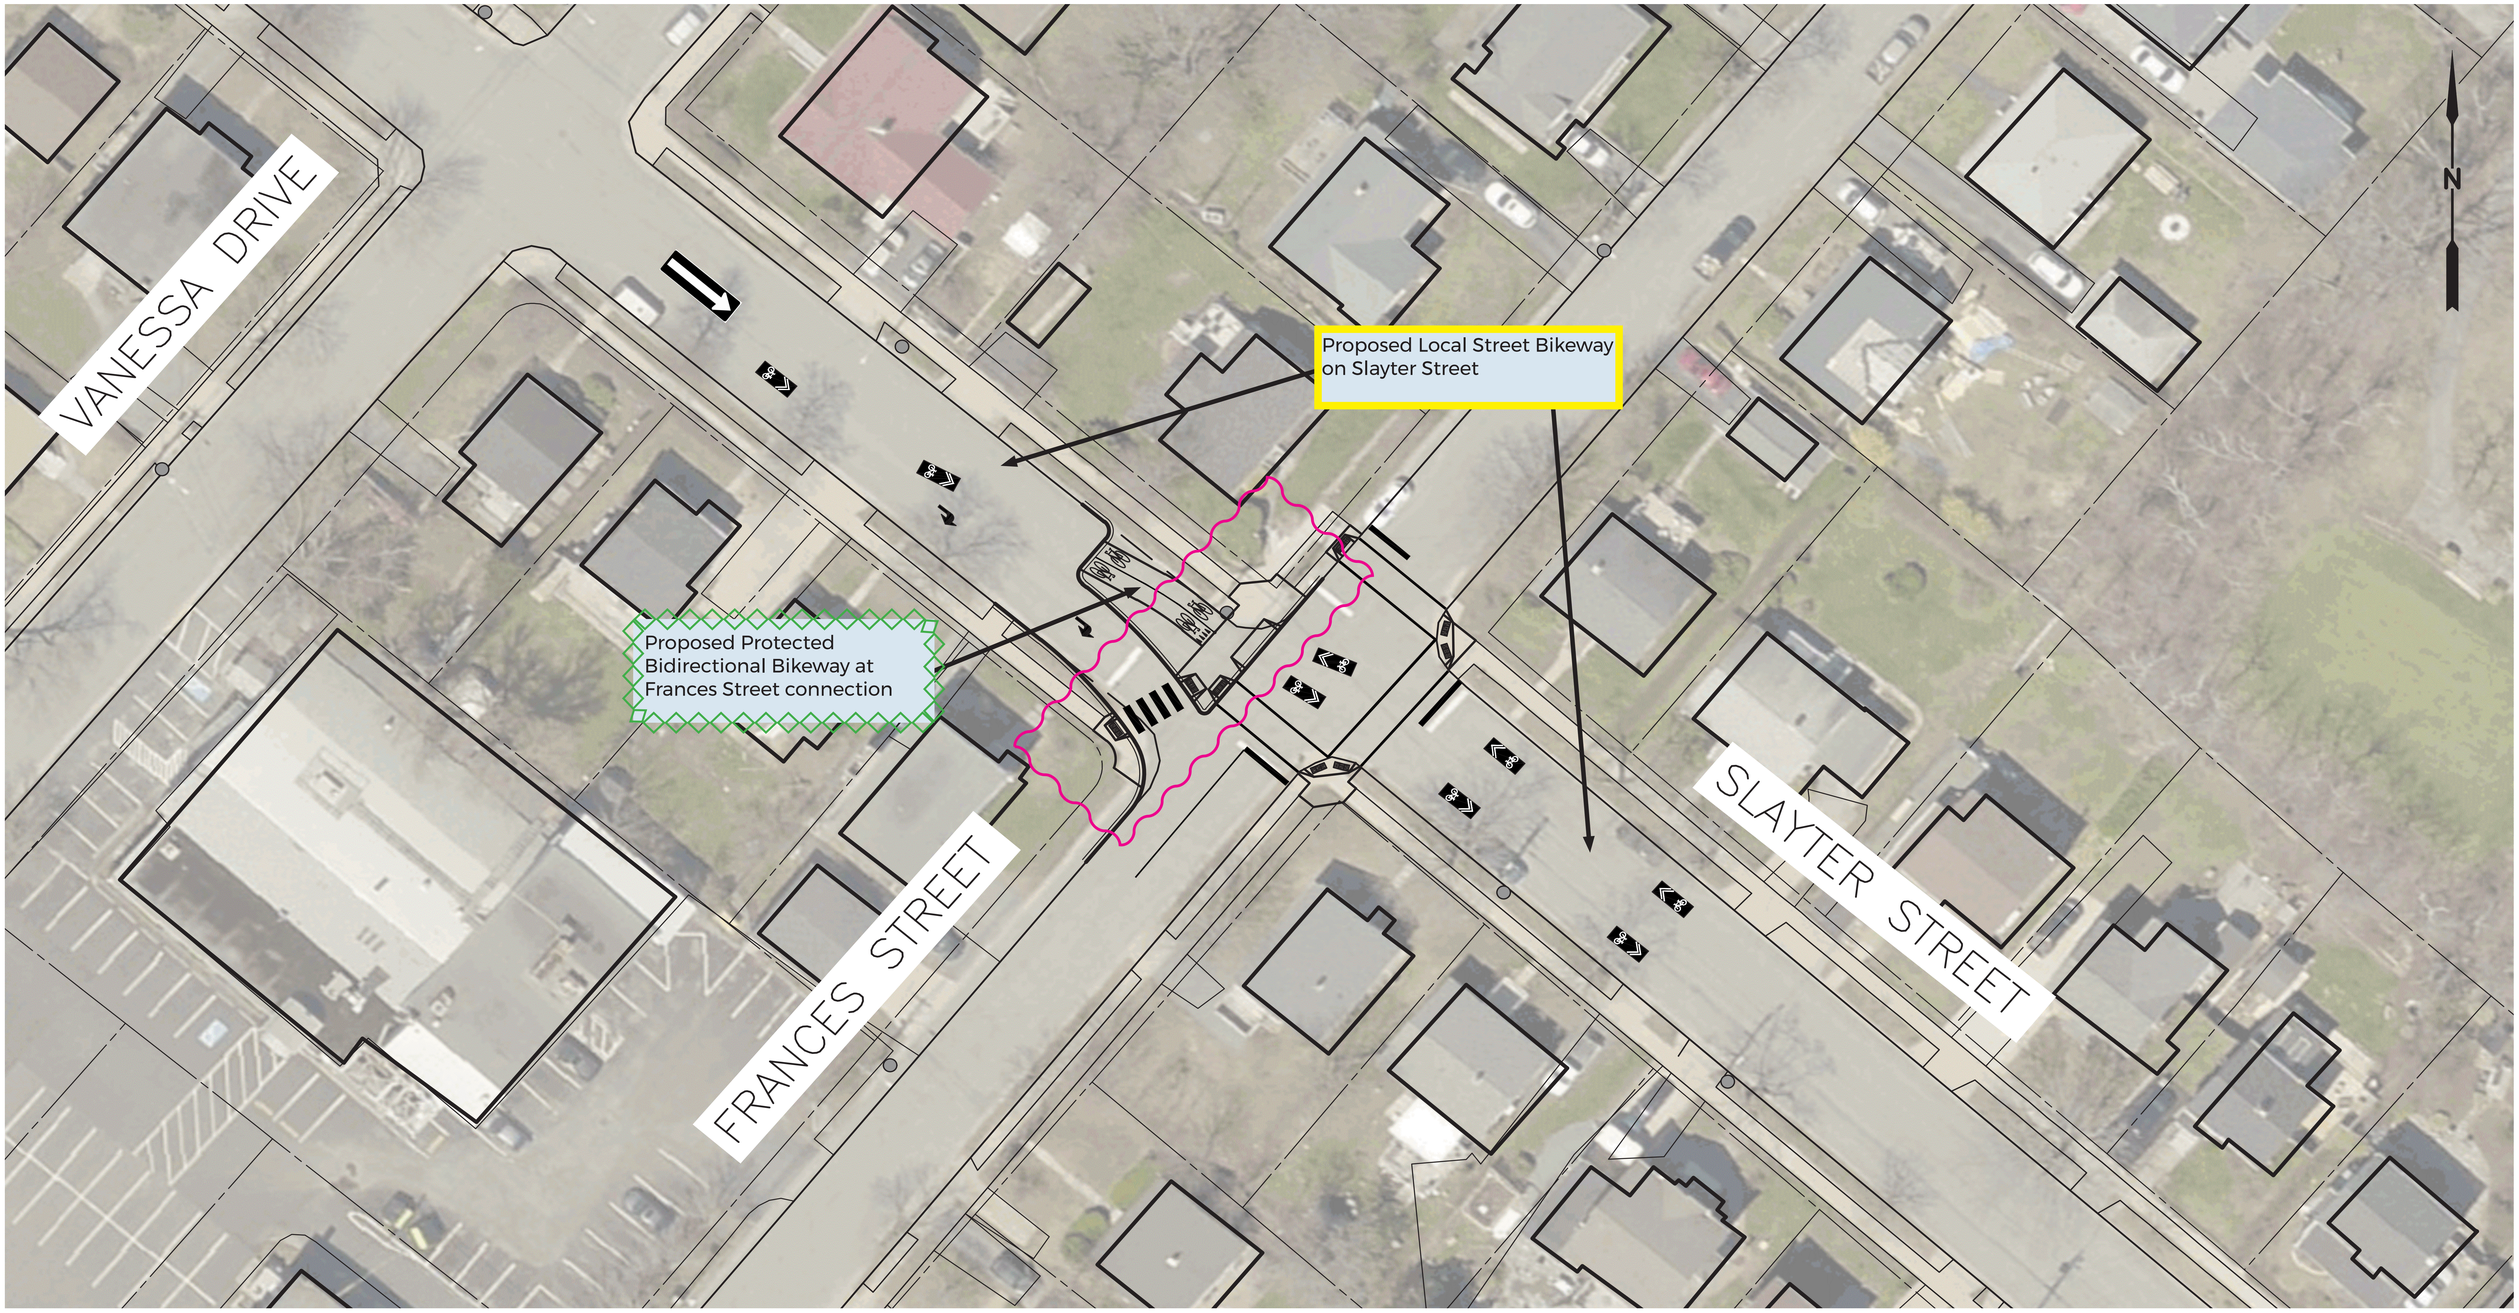

LEGEND

- Bike Flow via Local Street Bikeway Facility
- Bike Flow via Protected 'AAA' Facility
- Location for potential traffic calming or diversions
- Bicycle Sharrow
- Direction of vehicle traffic

SLAYTER STREET AT FRANCES STREET

Local Street Bikeway facility on Slayter Street.


No impact.

Share the road with Slayter Local Street Bikeway.

Right-turn to Frances Street only from Slayter Street north of Frances Street.

No access to Slayter Street north of Frances Street.


No impact.

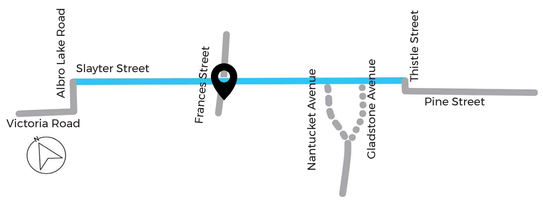


HALIFAX

wsp

SLAYTER LOCAL STREET BIKEWAY: SOUTH CONNECTION

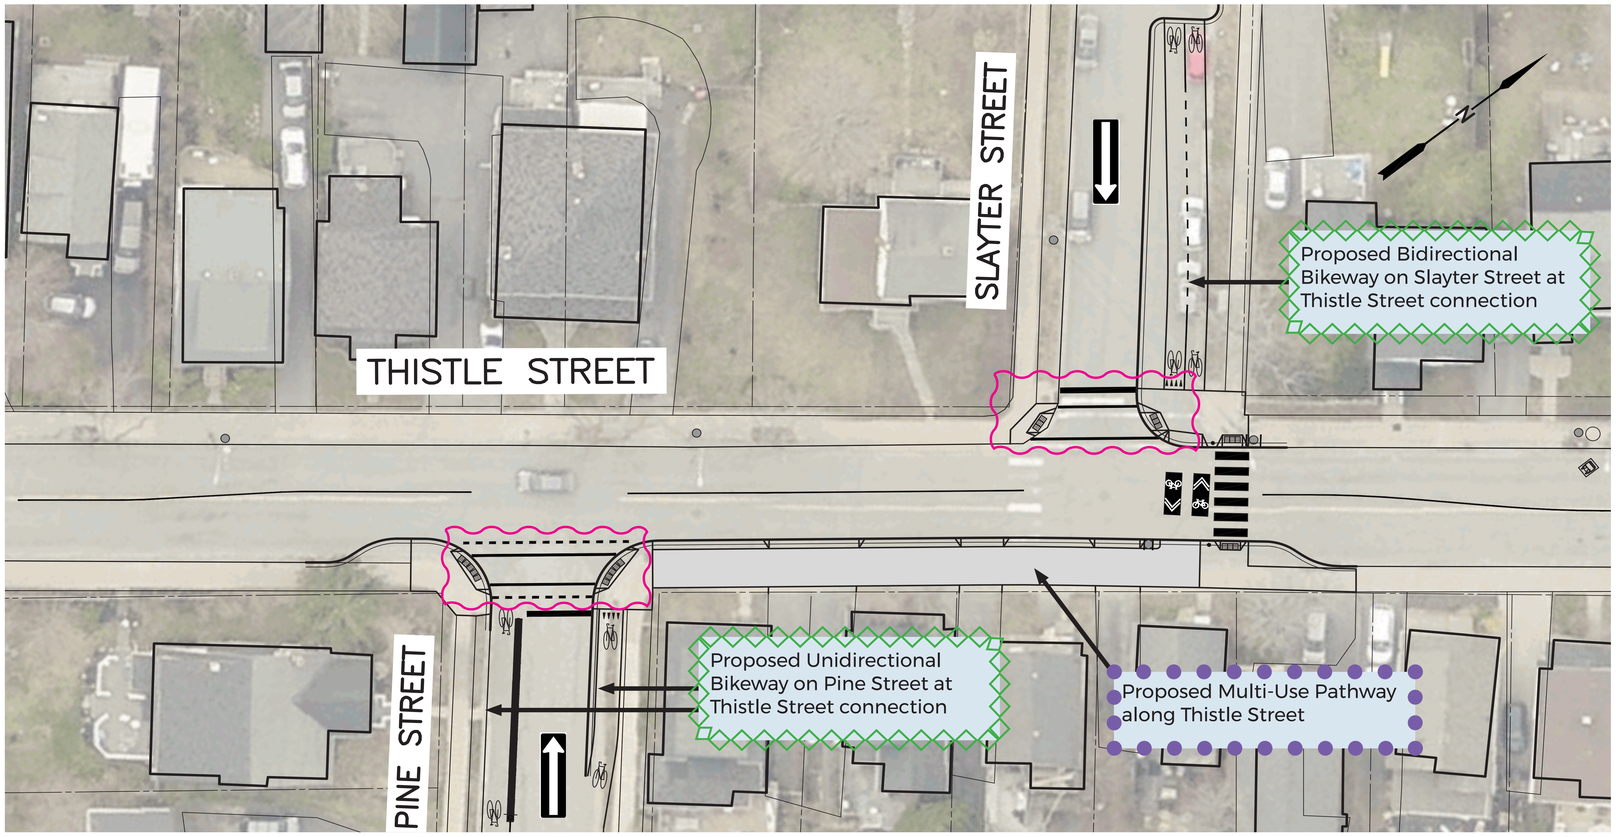

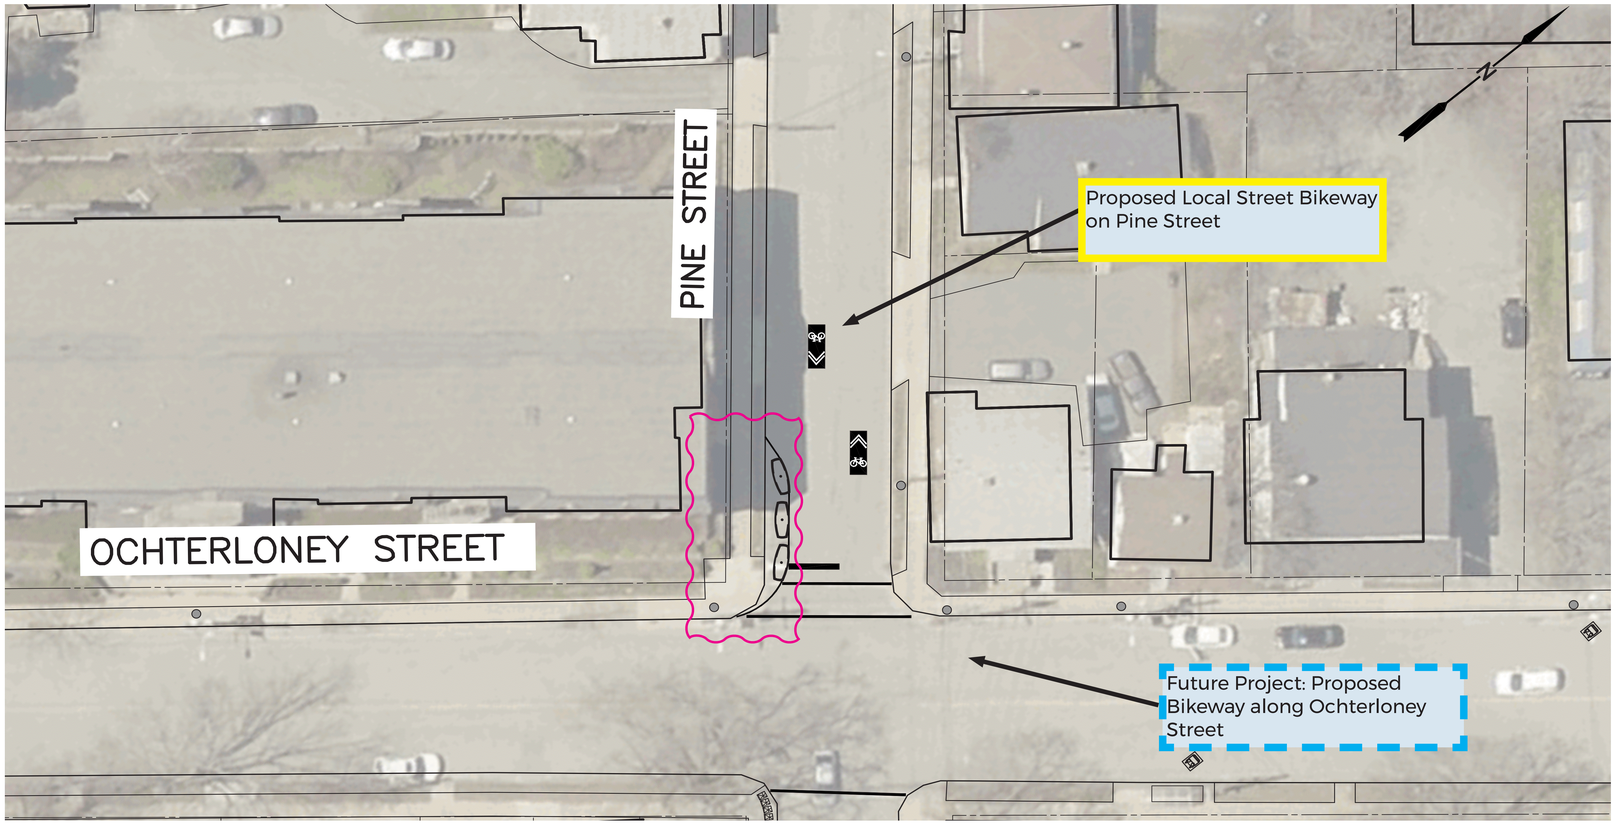

THISTLE STREET

Local Street Bikeway on Slayter Street and Pine Street.

Multi-use Pathway on Thistle Street.

Multi-use Pathway on the south side of Thistle Street between Pine Street and Slayter Street.

Share the road with Slayter and Pine Local Street Bikeway.

No access to Slayter Street or Pine Street from Thistle Street.

No impact.

LEGEND

- Future Bicycle Facility Project
- Bike Flow via Local Street Bikeway Facility
- Bike Flow via Protected 'AAA' Facility
- Bike Flow via Multi-Use Pathway
- Location for potential traffic calming or diversions
- Bicycle Sharrow
- Direction of vehicle traffic

PINE STREET

Local Street Bikeway facility on Pine Street.

No impact.

Share the road with Pine Local Street Bikeway.

No impact.




HALIFAX


wsp

SLAYTER LOCAL STREET BIKEWAY: WEST CONNECTION

OPTION 1: SCHOOL STREET

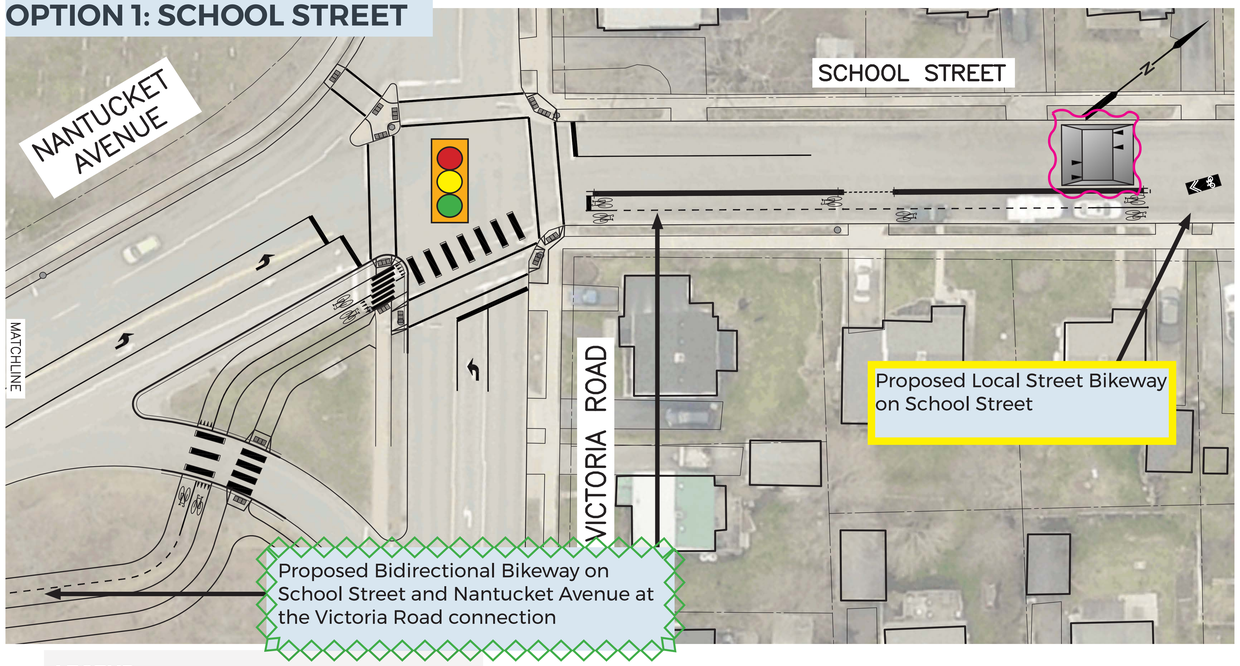

OPTION 2: GLADSTONE AVENUE

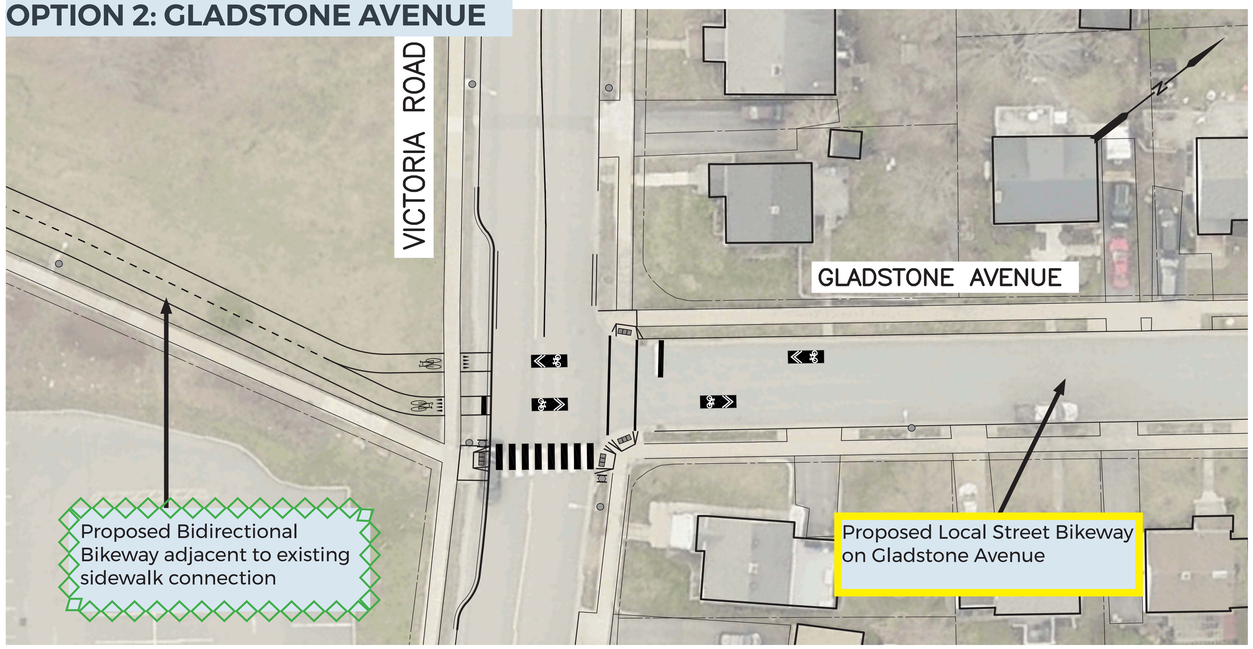

LEGEND

- Bike Flow via Local Street Bikeway Facility
- Bike Flow via Protected 'AAA' Facility
- Bike Flow via Multi-Use Pathway
- Location for potential traffic calming or diversions
- Signalized Intersection
- Bicycle Sharrow

OPTION 1: SCHOOL STREET


- Local Street Bikeway and protected facility on School Street.
- No impact.
- Share the road with School Local Street Bikeway.
- May impact on-street parking on School Steet.


OPTION 2: GLASTONE STREET

- Local Street Bikeway facility on Gladstone Street.
- No impact.
- Share the road with Gladstone Local Street Bikeway.
- No impact.

NANTUCKET AVENUE:

- Multi-Use Pathway on Nantucket Avenue.
- Multi-Use Pathway on the south side of Nantucket Avenue.
- No impact.
- No impact.

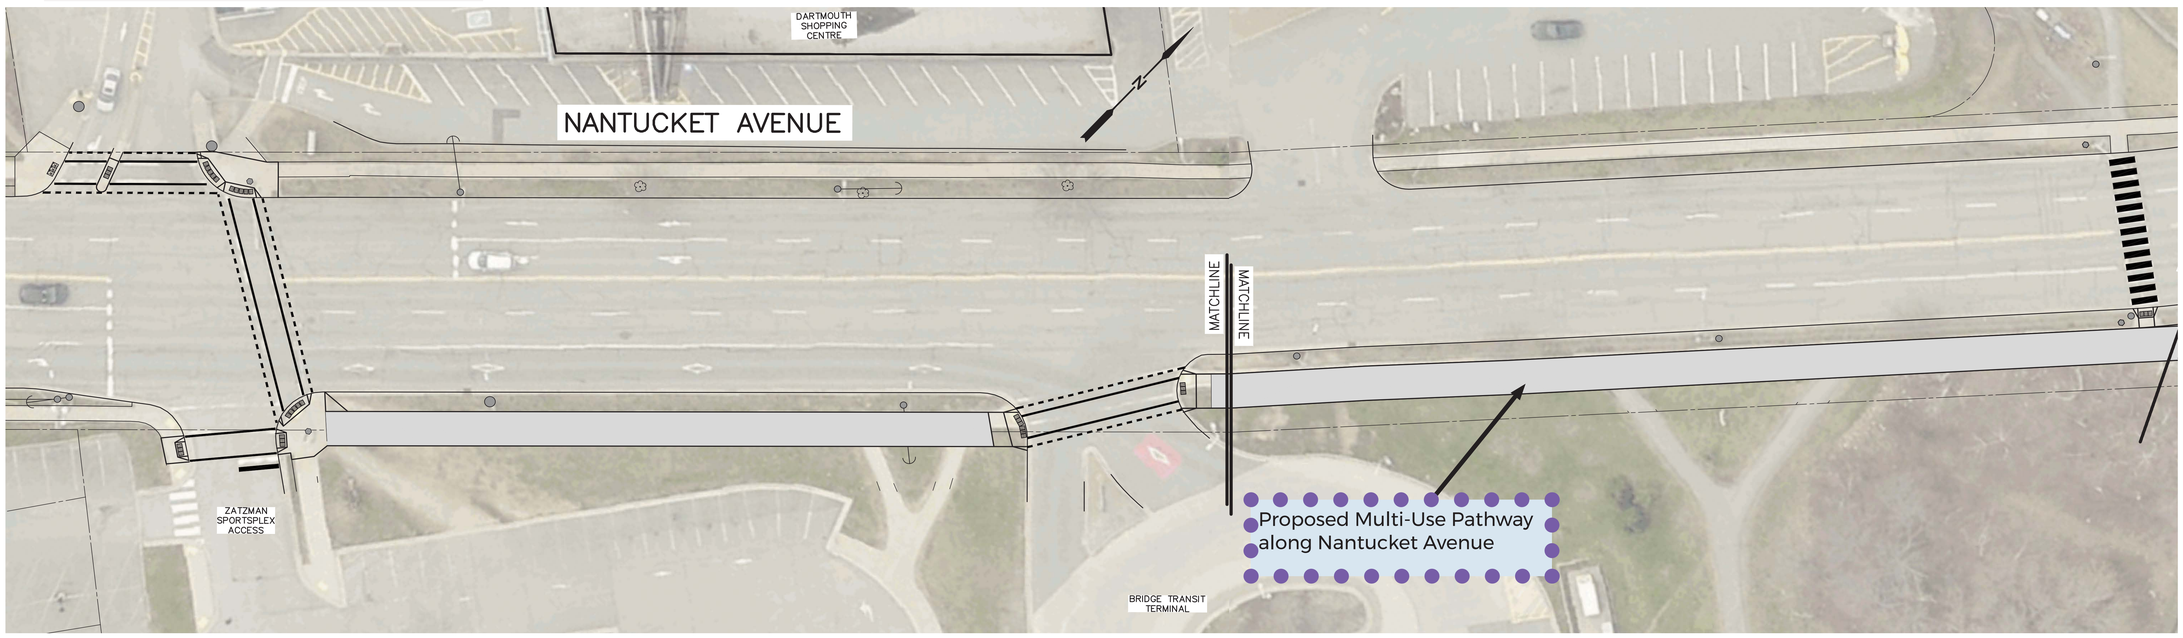

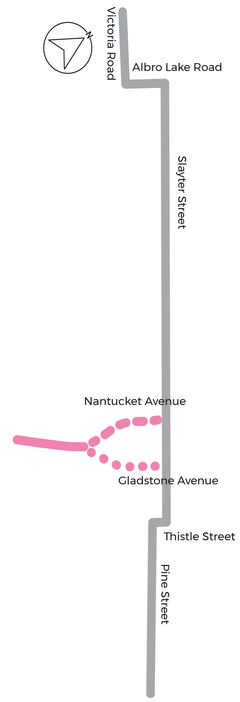

HALIFAX

wsp