

2	REVISED POPULATION DENSITIES	JP	DT	25.04.0
1	ISSUED FOR REVIEW	JP	DT	24.02.1
Revision		By	Appd.	YY.MM.JJ

File Name: 160410459-D8 [Hwy 102].dwg	JP	DCT	JP	24.02.0
---------------------------------------	----	-----	----	---------

Permit-Seal	Dwn.	Chkd.	Dsgn.	YY.NWJ
-------------	------	-------	-------	--------

Client/Project
HRM
WESTPHAL STUDY AREA
FUTURE SERVICED COMMUNITIES
WATER AND WASTEWATER ANALYSIS
HALIFAX, NS



Title
CONCEPTUAL SANITARY
DRAINAGE AREA PLAN

Project No. 10110150


Scale 0 40 120 200

180410459	1:4000	
Drawing No.	Sheet	Revision

SA-1 1 of 2 2

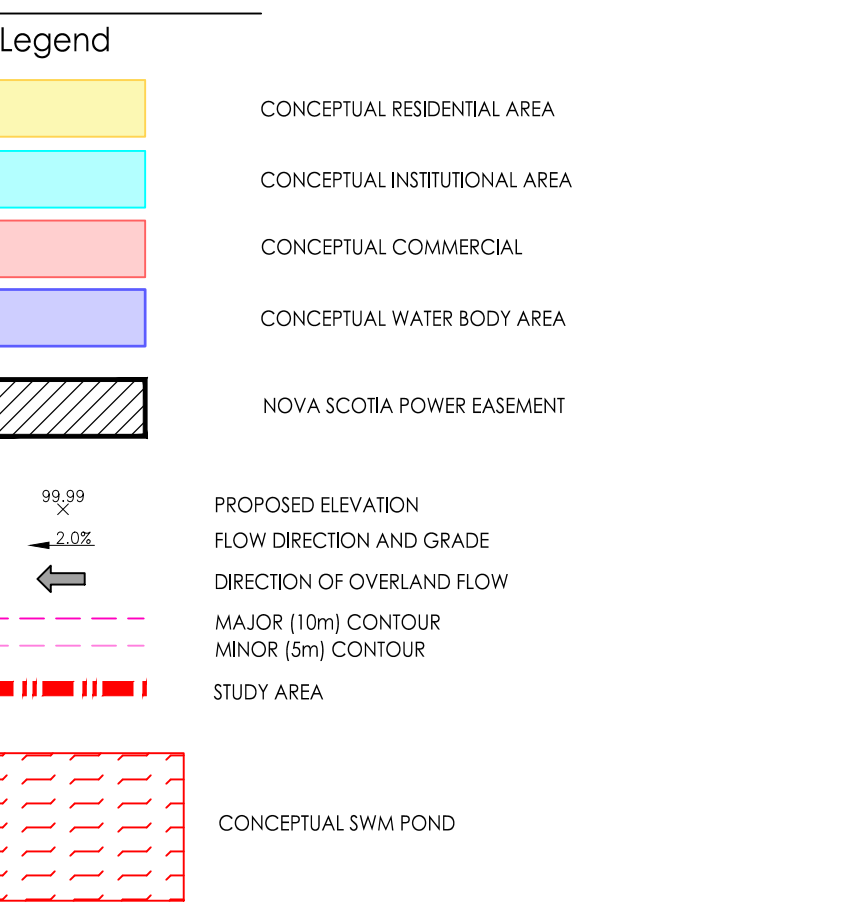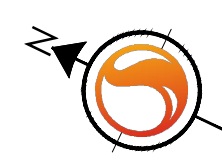

Notes

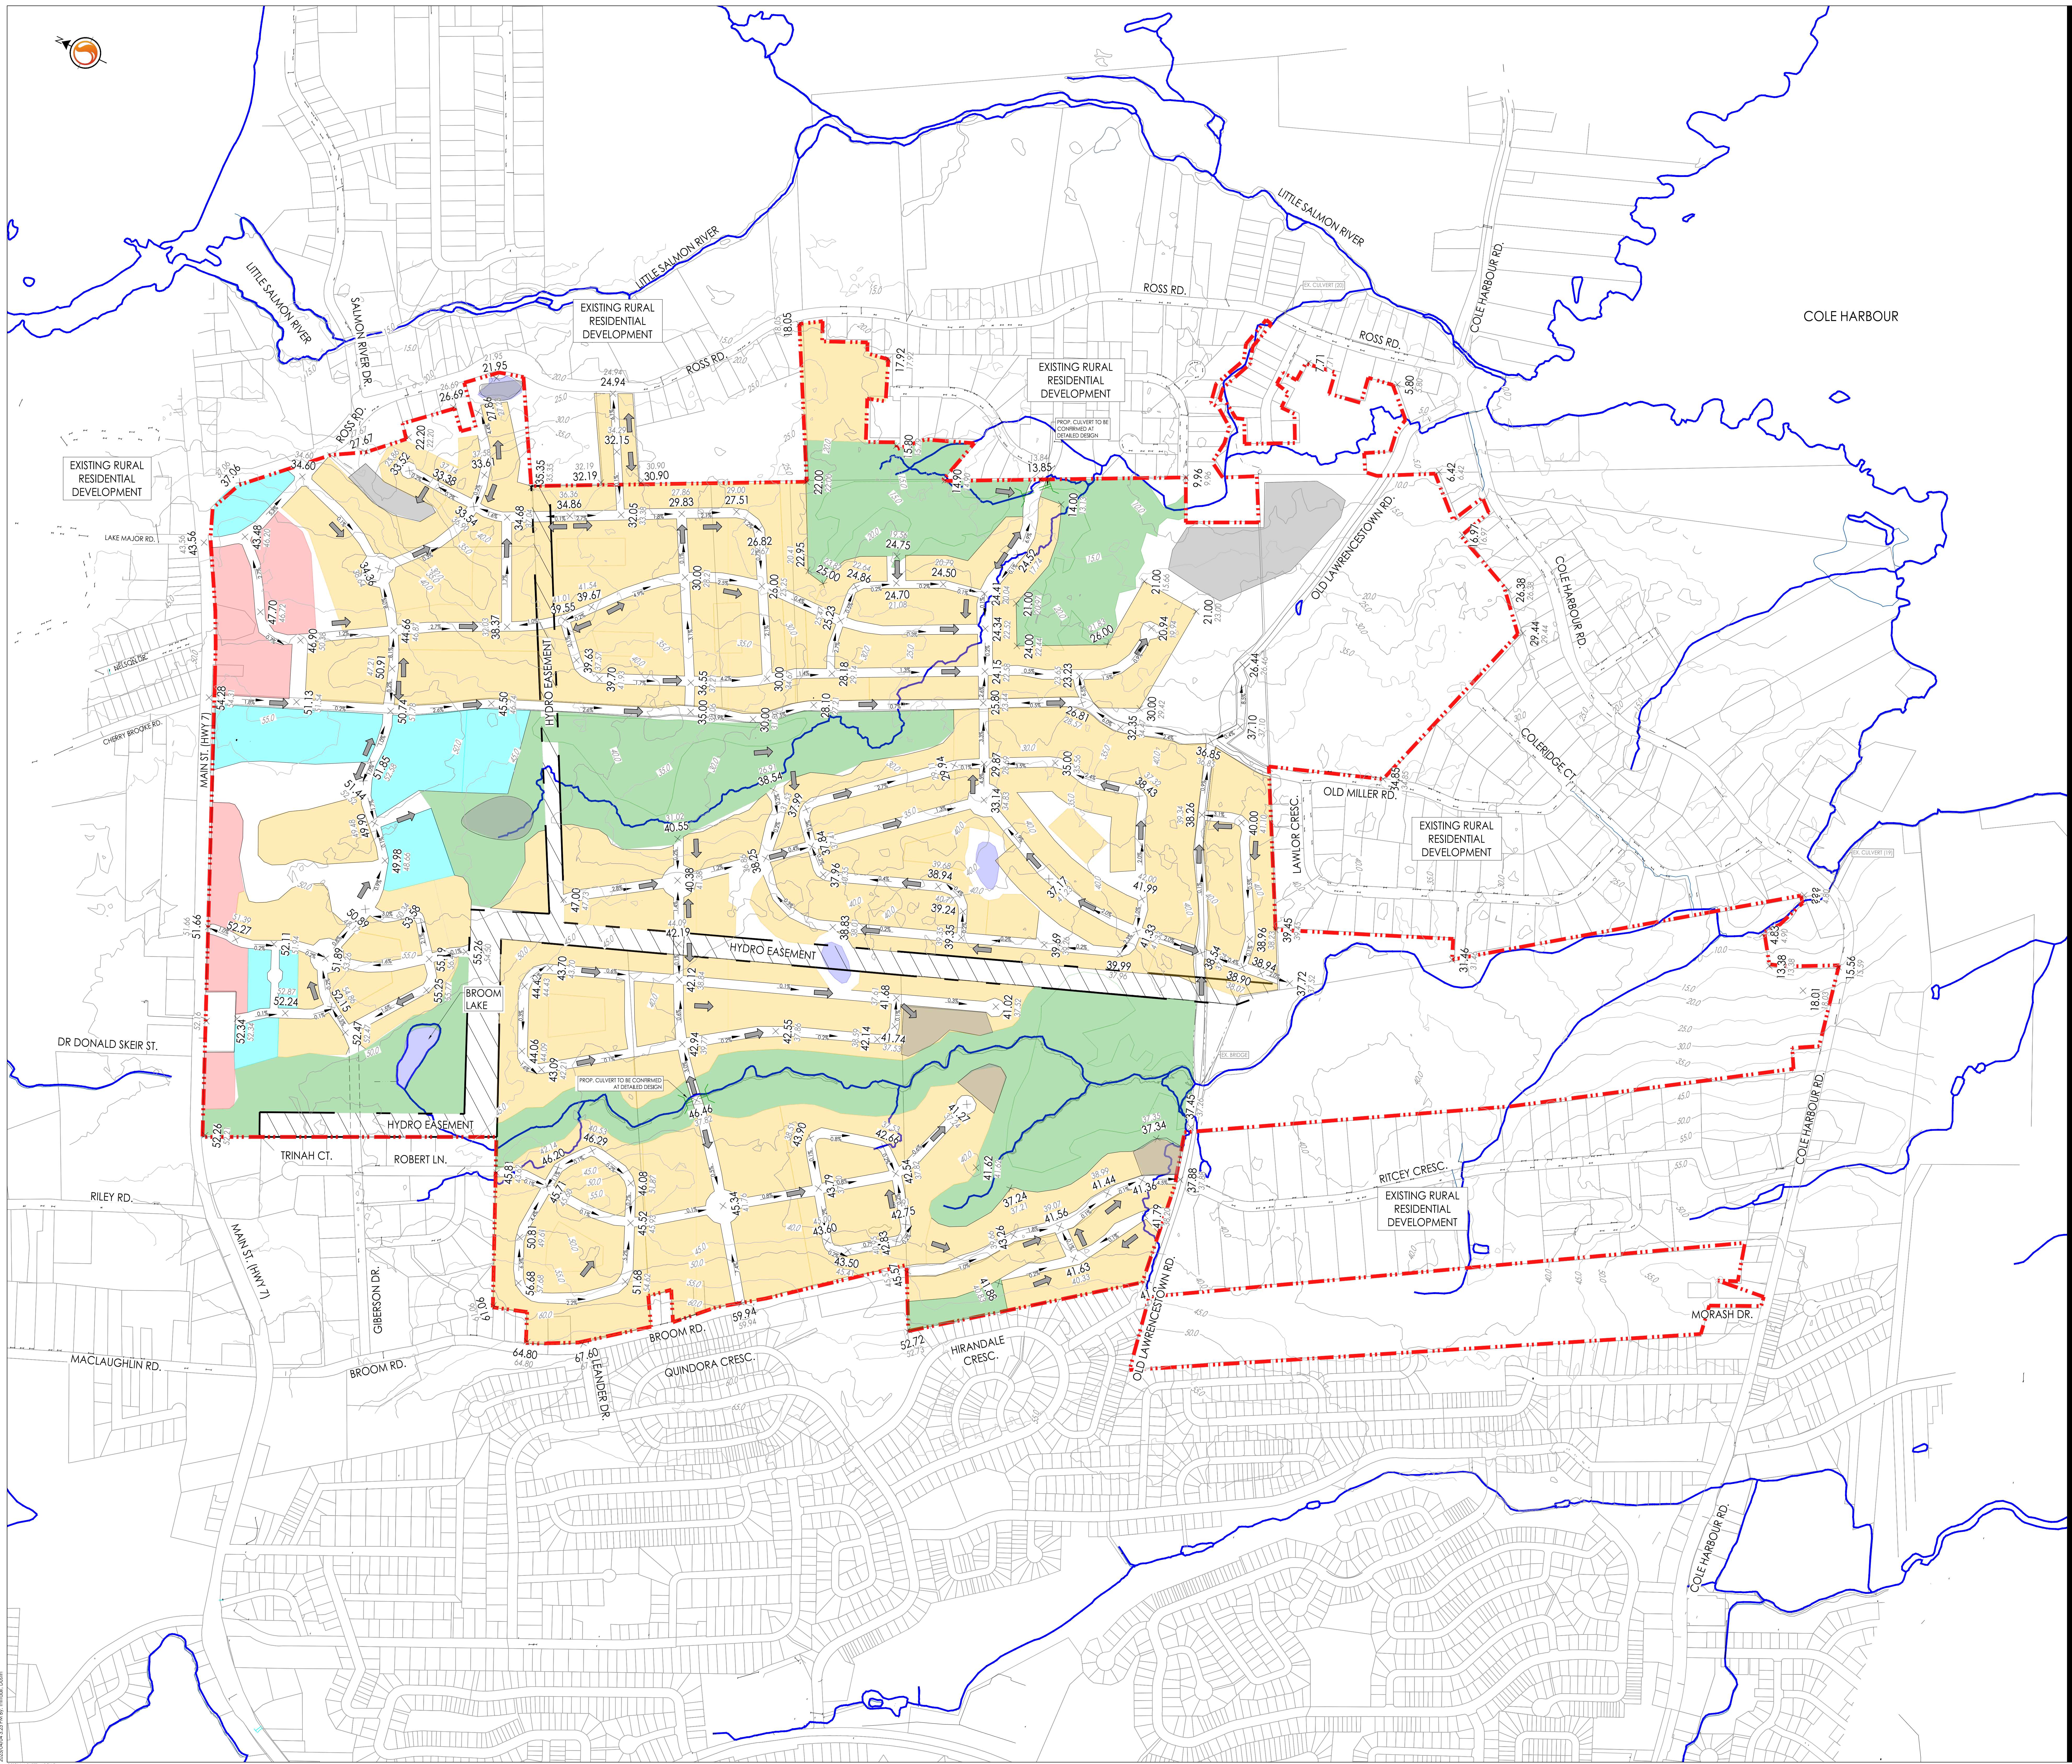

Revision	By	App'd	Date
2	REVIEWED POPULATION DENSITIES	JP	07/25/2014
1	ISSUED FOR REVIEW	JP	07/24/2014

File Name:	160410459-02 (Hwy 102).dwg	JP	DCT	34/02/06
Drawn:	CHK'd:	Diagn:	YYMMDD	

Permit-Seal

Client/Project
HRM
WESTPHAL STUDY AREA
FUTURE SERVICED COMMUNITIES
WATER AND WASTEWATER ANALYSIS
HALIFAX, NS

Title
CONCEPTUAL SANITARY
DRAINAGE AREA PLAN